Block Plan - 63 Tape Street, Cheadle, Stoke-on-Trent, ST10 1ET

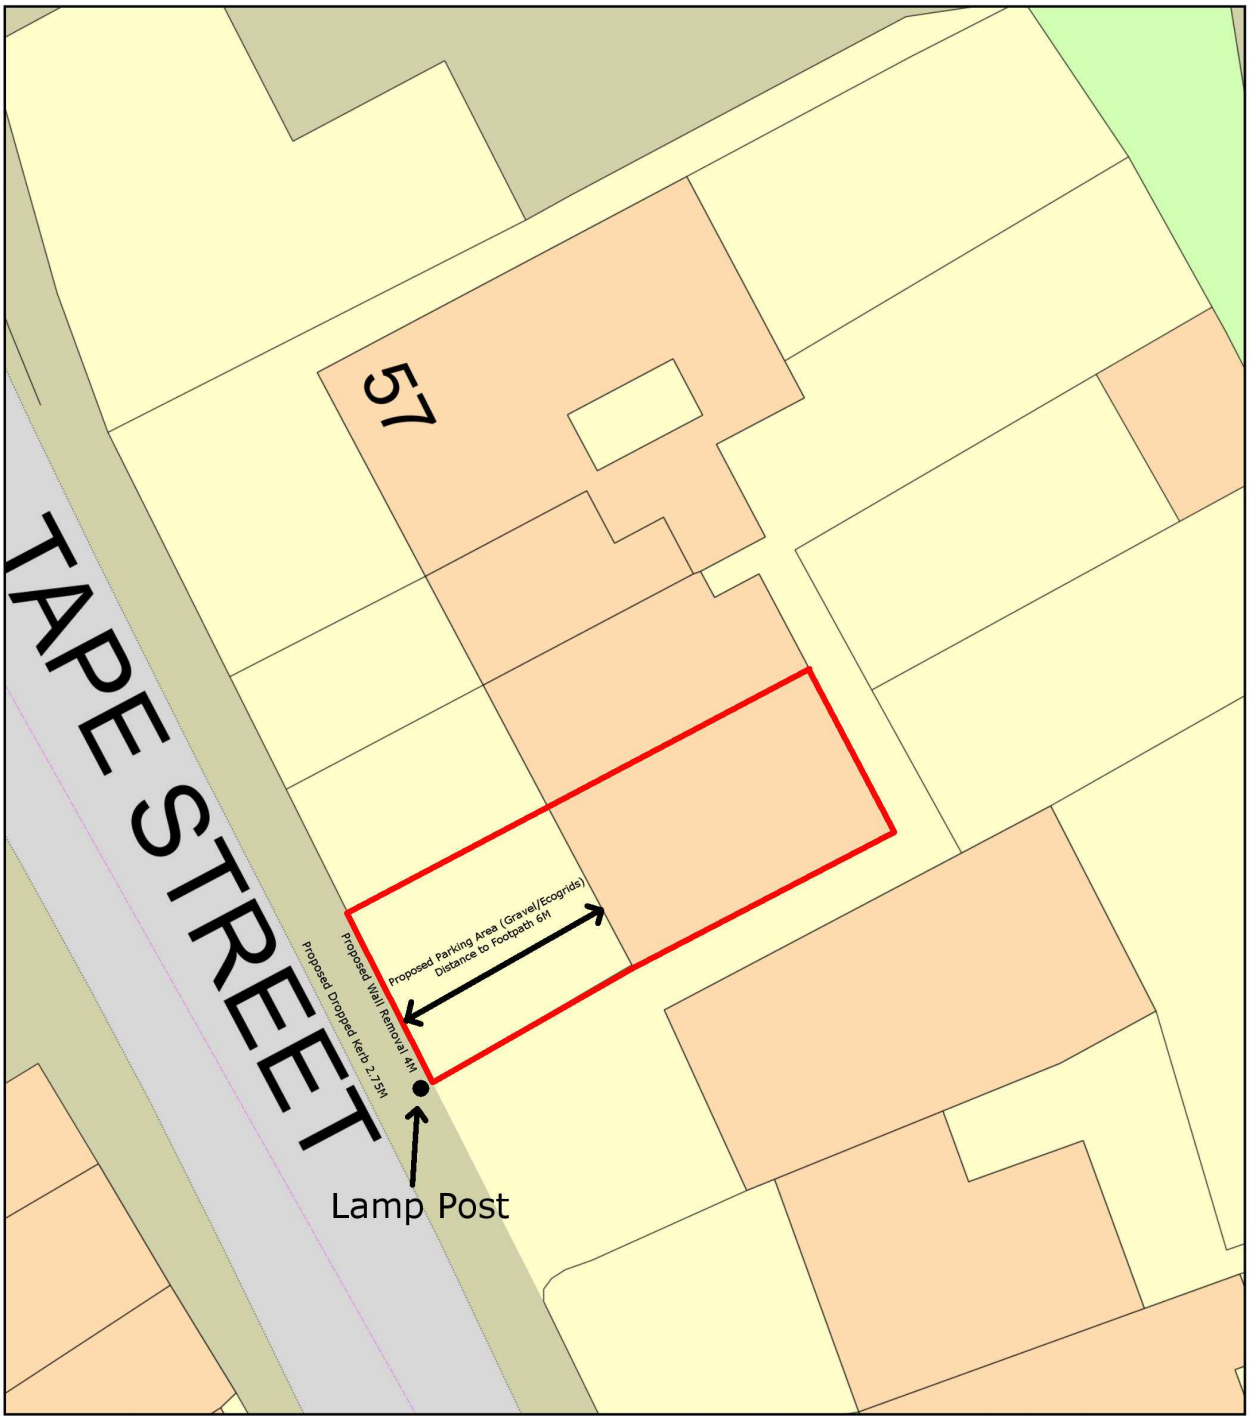

0 10
Metres

N

ReQuestaPlan

Plan Produced for: scottplanningservices.co.uk

Date Produced: 22 Sep 2019

Plan Number/Project ID: TQRQM19265184752431

Scale: 1:200 @ A4

© Crown copyright, All rights reserved. 2019 Licence number 0100042766