© Copyright of PM DESIGNS©. All rights reserved. Do Not scale this drawing. ALL dimensions are in millimetres unless stated otherwise. ALL dimensions must be checked on site prior to construction and any discrepancies reported to the architect. Work is subject to change following detailed design.

STATUS **PLANNING**

RevNo	Revision note	Date	Signature	Checked

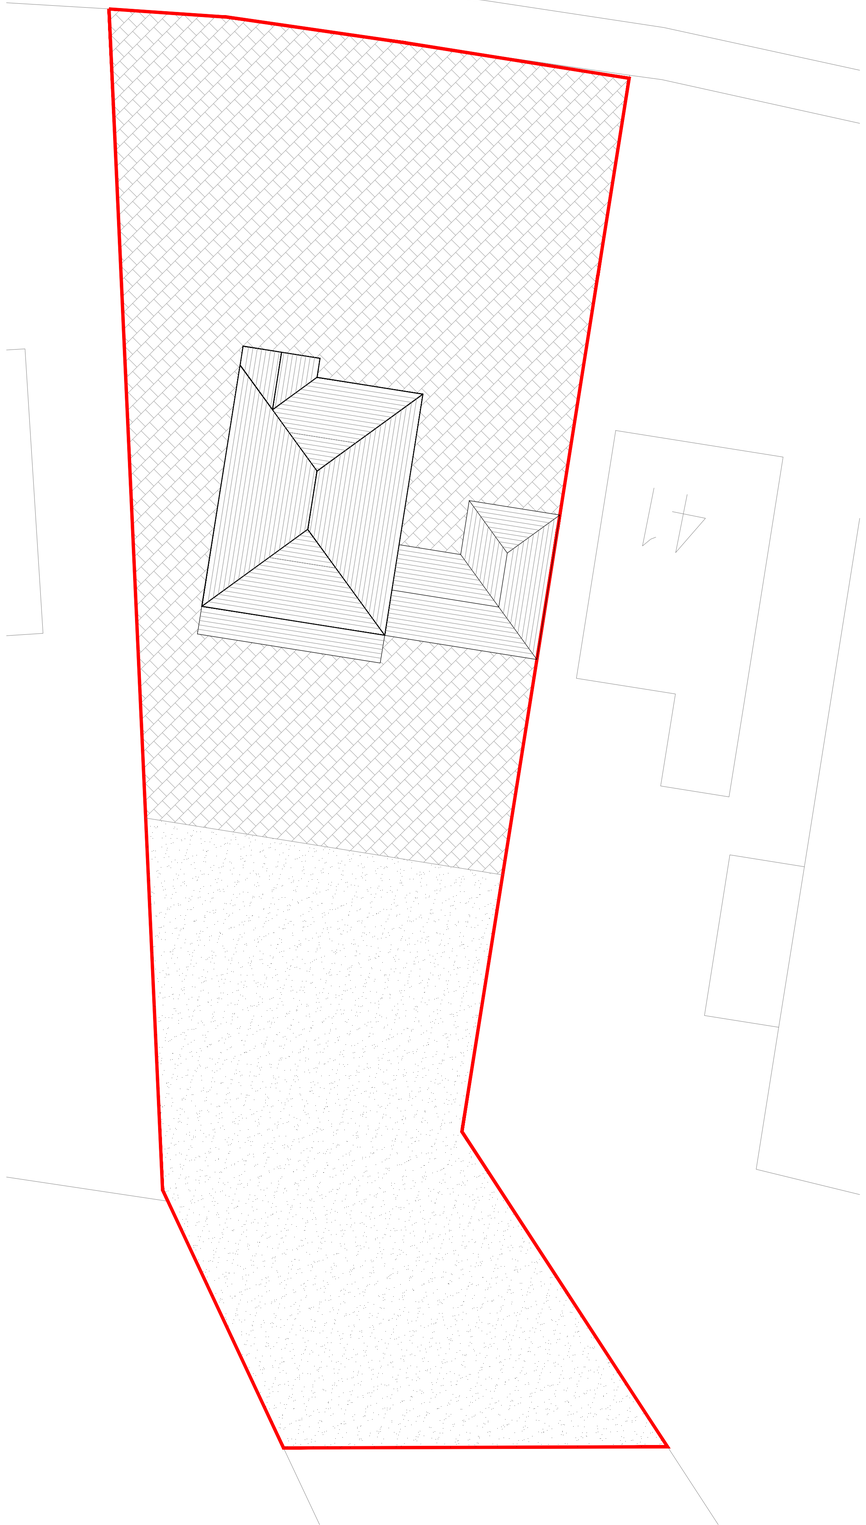

EXISTING SITE PLAN | SCALE 1:100

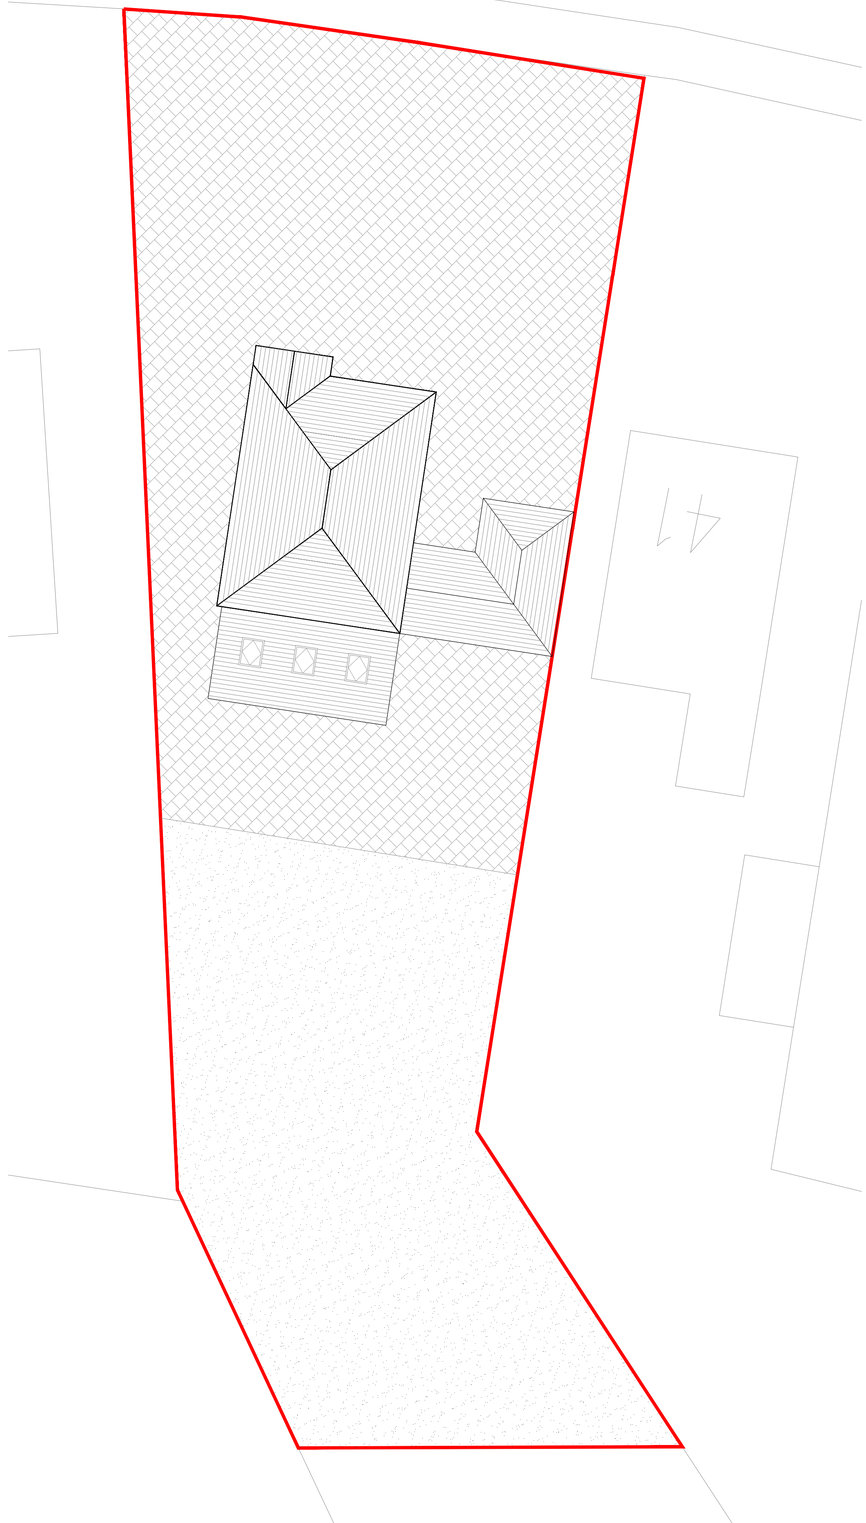

PROPOSED SITE PLAN | SCALE 1:100



EXISTING SITE LOCATION PLAN | SCALE 1:1250



PROPOSED SITE LOCATION PLAN | SCALE 1:1250

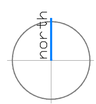

m 0 1 2 3 4 5 6 7 8 9 10
SCALE 1:100

PARLE MAGUIRE DESIGNS

PROJECT: 43 NEWPOOL ROAD
KNYPERSLEY
STOKE-ON-TRENT
ST8 6NT

CLIENT: J HARDING

Drawing Title

EXISTING AND PROPOSED SITE AND LOCATION PLANS

Drawing No.
A100

Date:
SEP 2019

Scale:
VARIES @ A1

Revision:
-

Issue:
PLANNING STATUS

Address: 222 Thomas Drive, Liverpool, L14 3LF
Telephone: 07580804180
Email: robertparle@pmdesigns.co.uk
Website: www.pmdesigns.co.uk