© Copyright of PM DESIGNS©. All rights reserved. Do Not scale this drawing. ALL dimensions are in millimetres unless stated otherwise. ALL dimensions must be checked on site prior to construction and any discrepancies reported to the architect. Work is subject to change following detailed design.

STATUS **PLANNING**

RevNo	Revision note	Date	Signature	Checked

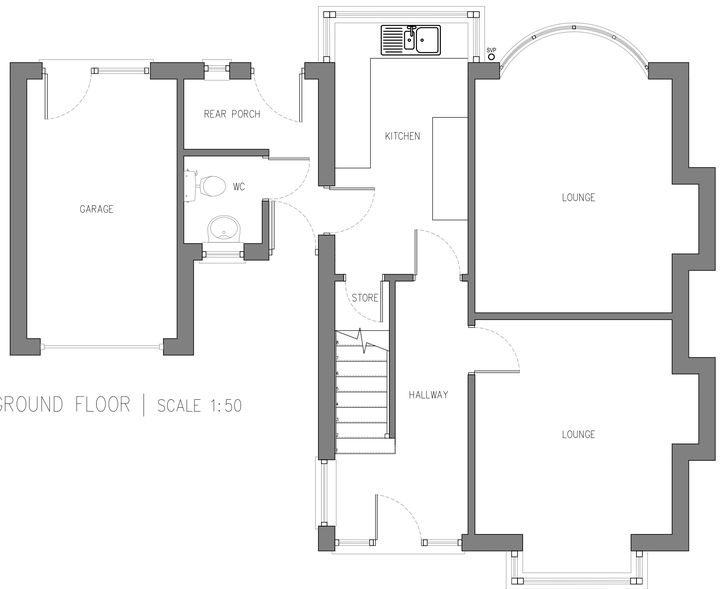

EXISTING GROUND FLOOR | SCALE 1:50

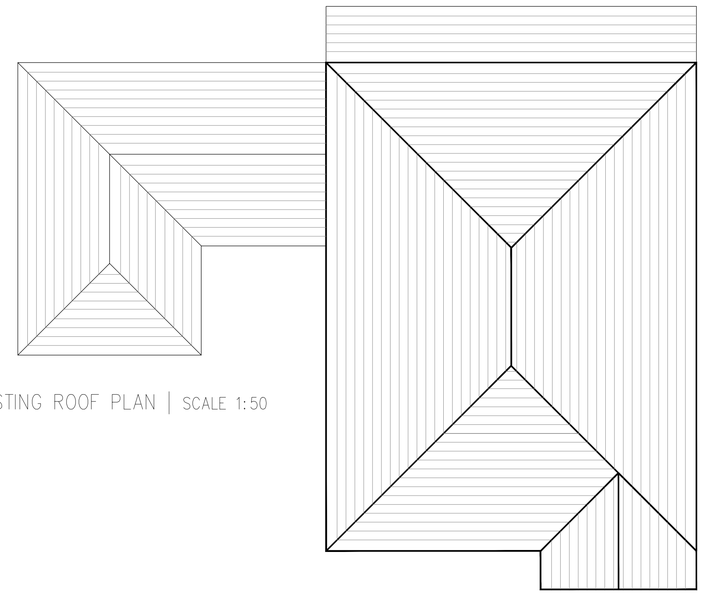

EXISTING ROOF PLAN | SCALE 1:50



EXISTING REAR ELEVATION | SCALE 1:50

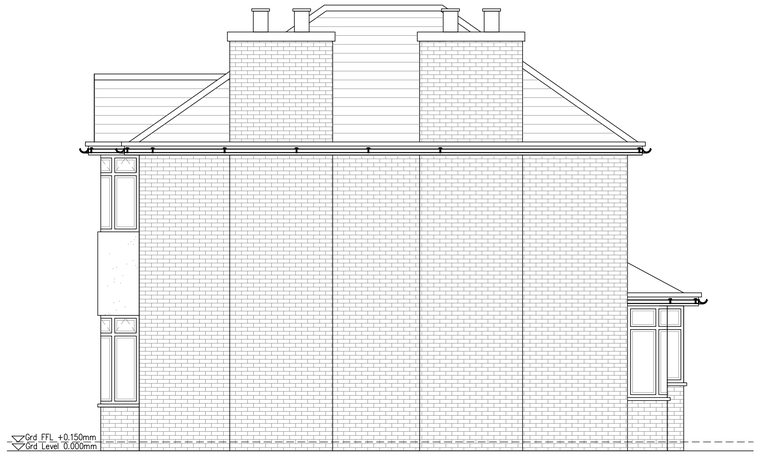

EXISTING SIDE ELEVATION | SCALE 1:50



EXISTING SIDE ELEVATION | SCALE 1:50

SCALE m 0 1 2 3 4 5 6 7 8 9 10
1:100

PARLE MAGUIRE DESIGNS

PROJECT: 43 NEWPOOL ROAD
KNYPERSLEY
STOKE-ON-TRENT
ST8 6NT

CLIENT: J HARDING

Drawing Title
EXISTING PLANS

Drawing No.
A101

Date:
SEP 2019

Scale:
1:50 @ A1

Revision:
-

Issue:
PLANNING STATUS

Address: 222 Thomas Drive, Liverpool, L14 3LF
Telephone: 07580804180
Email: robertparle@pmdesigns.co.uk
Website: wAww.pmdesigns.co.uk