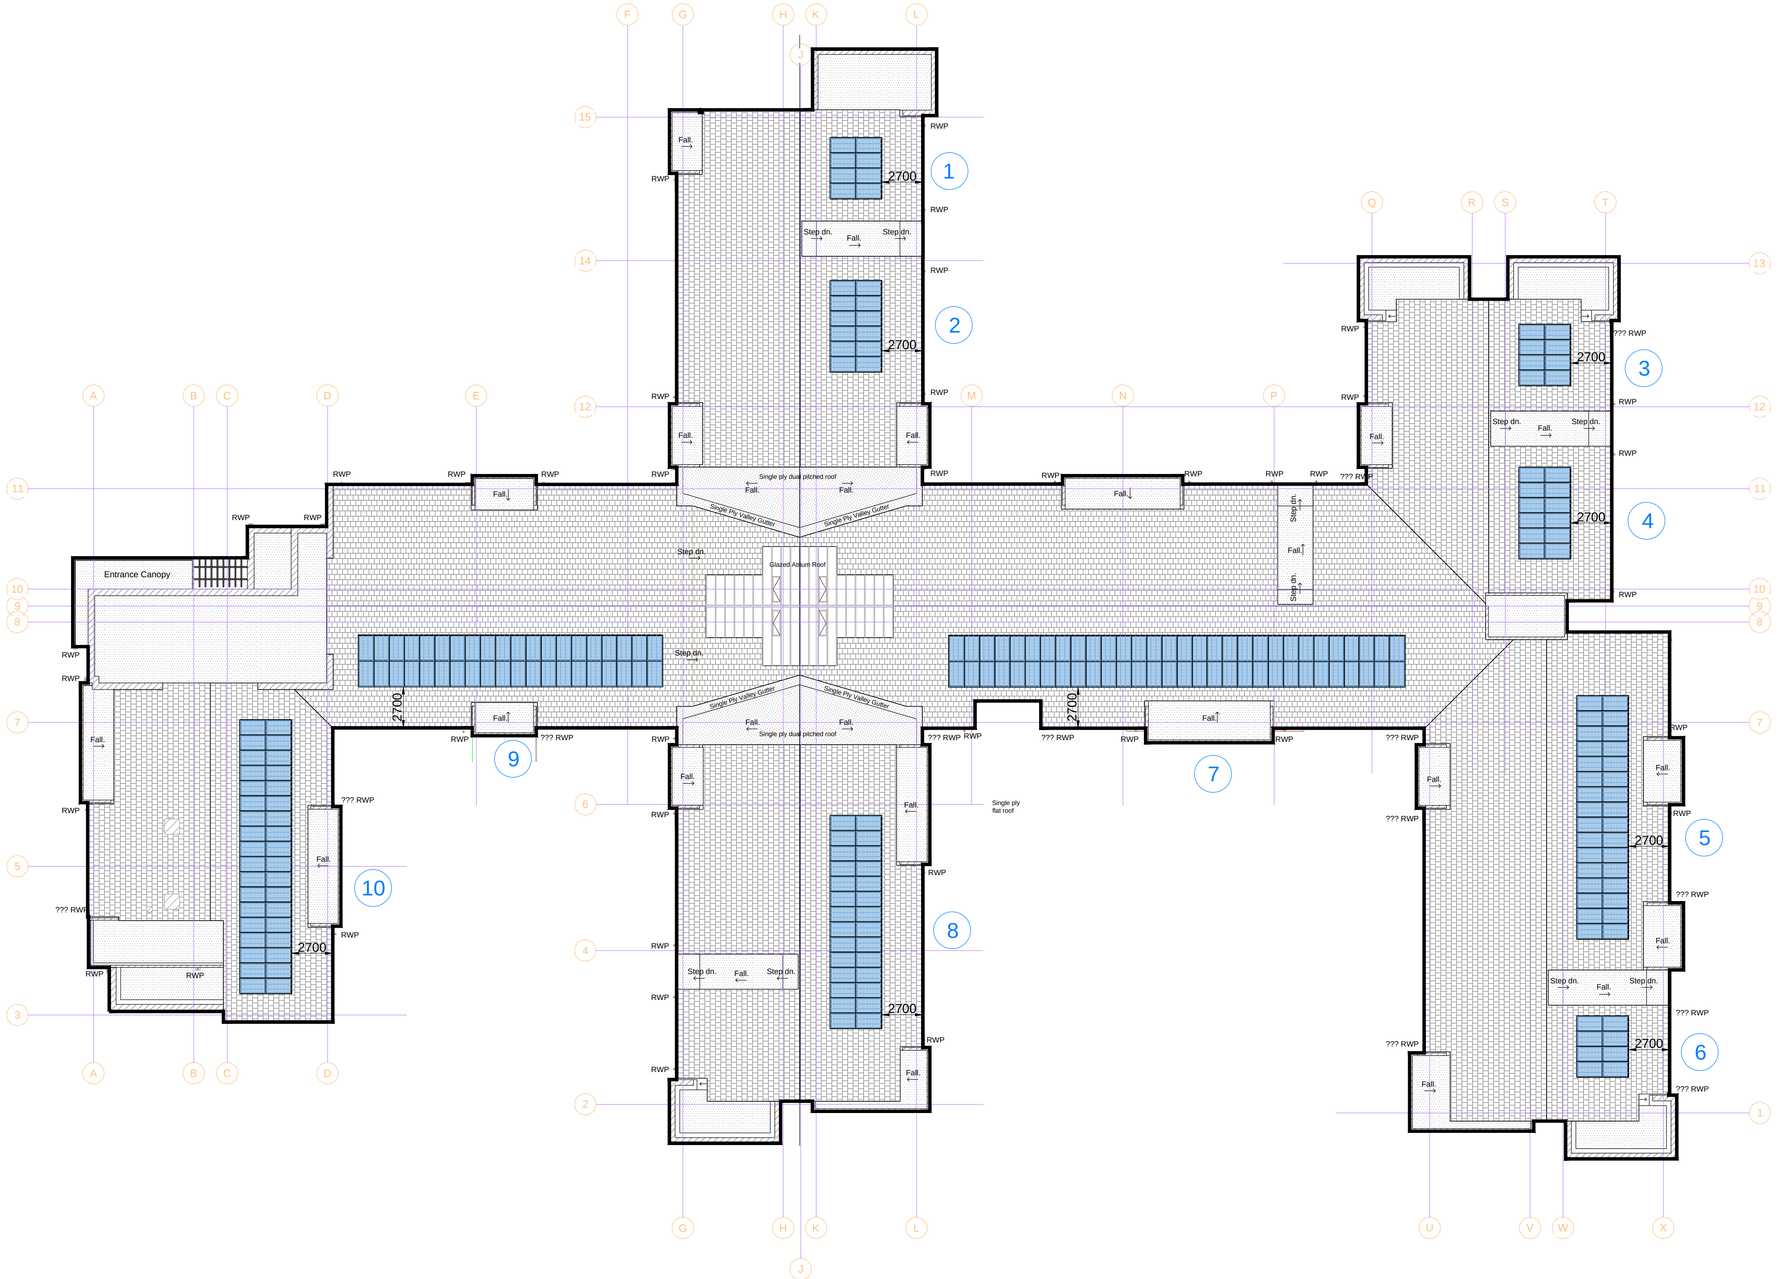


All dimensions to be checked on site.
Figured dimensions to be read in preference to scaled.

BCA accepts no responsibilty for any unauthorised amendments to the drawing and does not permit unauthorised copying of the drawing.

This drawing is copyright and remains the property of BCA unless otherwise agreed.

Revisions

| Date | Rev | Description | Init. |
|---|---|---|---|
| 21.08.19 | P01 | INDICATIVE LOCATIONS OF SOLAR PANELS ADDED TO ROOF PLAN AS ADVISED | JKC |

Notes

**ROOF PLAN TAKEN FROM ORIGINAL ARCHITECTS DRAWING**

**KEY**

PROPOSED SOLAR PANELS

MAXIMUM PV ARRAY AREA
450M²

MAXIMUM OUTPUT
150kWp

1 PV ARRAY ZONE NUMBER (READ IN CONJUNCTION WITH ELEVATION DRAWINGS:

19.030 L (05) 010
19.030 L (05) 011
19.030 L (05) 012
19.030 L (05) 013
19.030 L (05) 014
19.030 L (05) 015

N

SCALE m 0 2 4 6 8 10 12 14 16 18 20
1:200

Drawing Status
PRELIMINARY

BROCK CARMICHAEL

**T** +44 (0)151 242 6222 **F** +44 (0)151 236 4467
**E** office@brockcarmichael.co.uk www.brockcarmichael.co.uk
19 Old Hall Street, Liverpool, L3 9JQ

Client
YOUR HOUSING GROUP

Job title
DAISY HAYE, BALL HAYE ROAD, LEEK

Drawing title
ROOF PLAN - SOLAR PANEL LOCATIONS

| Scale @ A1 | Drawn | Checked | Date |
|---|---|---|---|
| 1:200 | JKC | SR | 21.08.19 |

| Job number | Drawing number | Issue |
|---|---|---|
| 19.030 | L (04) 011 | P01 |