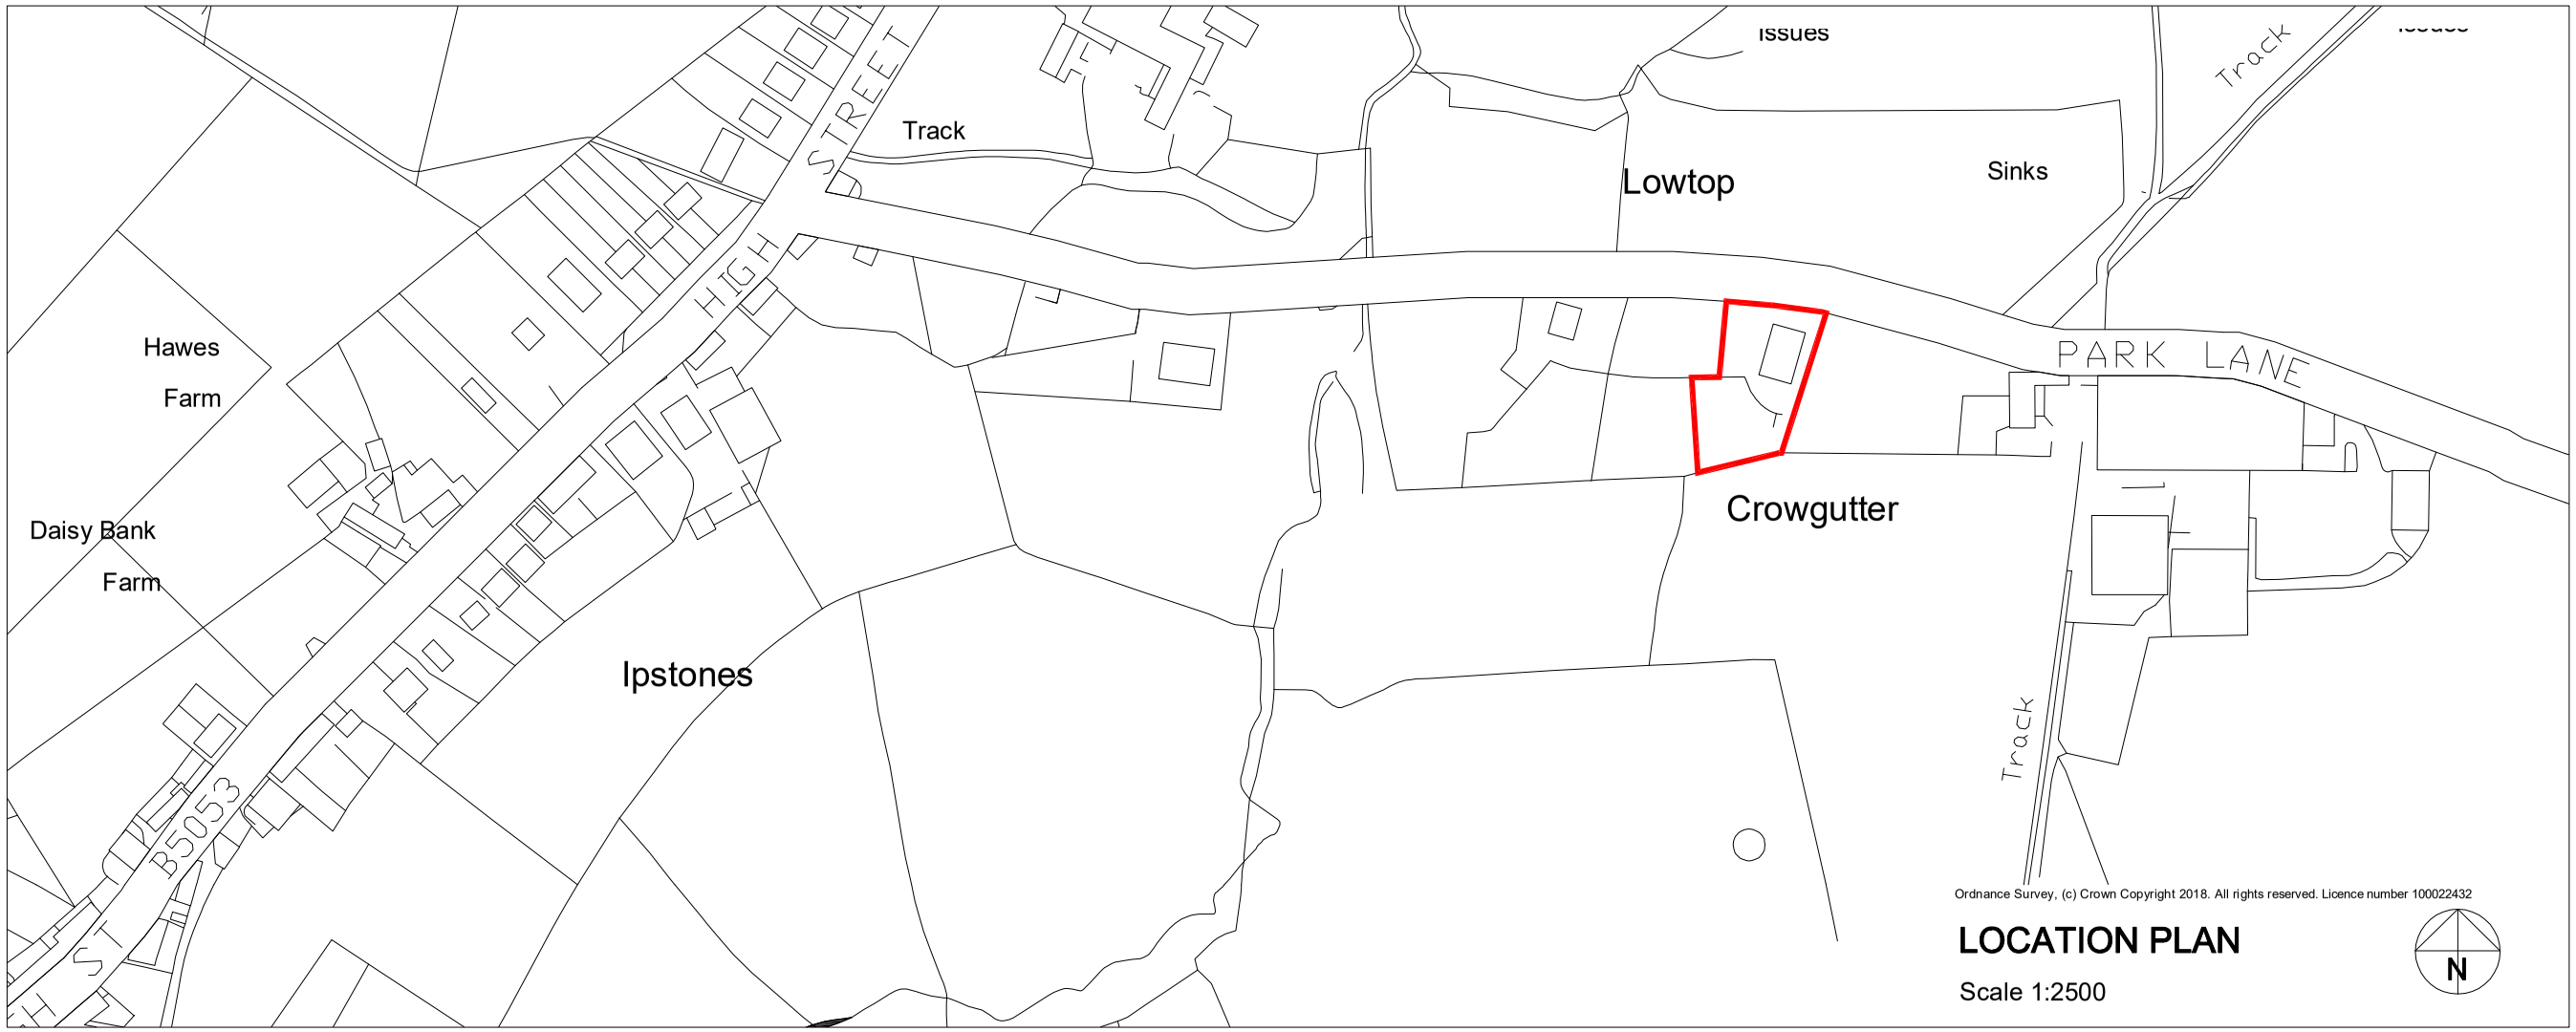

Ordnance Survey, (c) Crown Copyright 2018. All rights reserved. Licence number 100022432

LOCATION PLAN

Scale 1:2500

N



Ordnance Survey, (c) Crown Copyright 2019. All rights reserved. Licence number 100022432

BLOCK PLAN

Scale 1:500

N

Notes :

Rev	Date	Drawn	Eng	Amendment
A	07.08.19	GB		Planning application

LOWTOP
IPSTONES

LOCATION PLAN/
BLOCK PLAN

Drawn GB	Checked
Scales As noted	
Drawing No	Rev
1113/P01	A

BABENKO ASSOCIATES
BUILDING DESIGN & CONSULTANCY

Wirksworth, Derbyshire www.babenko-associates.cor