PARK LANE

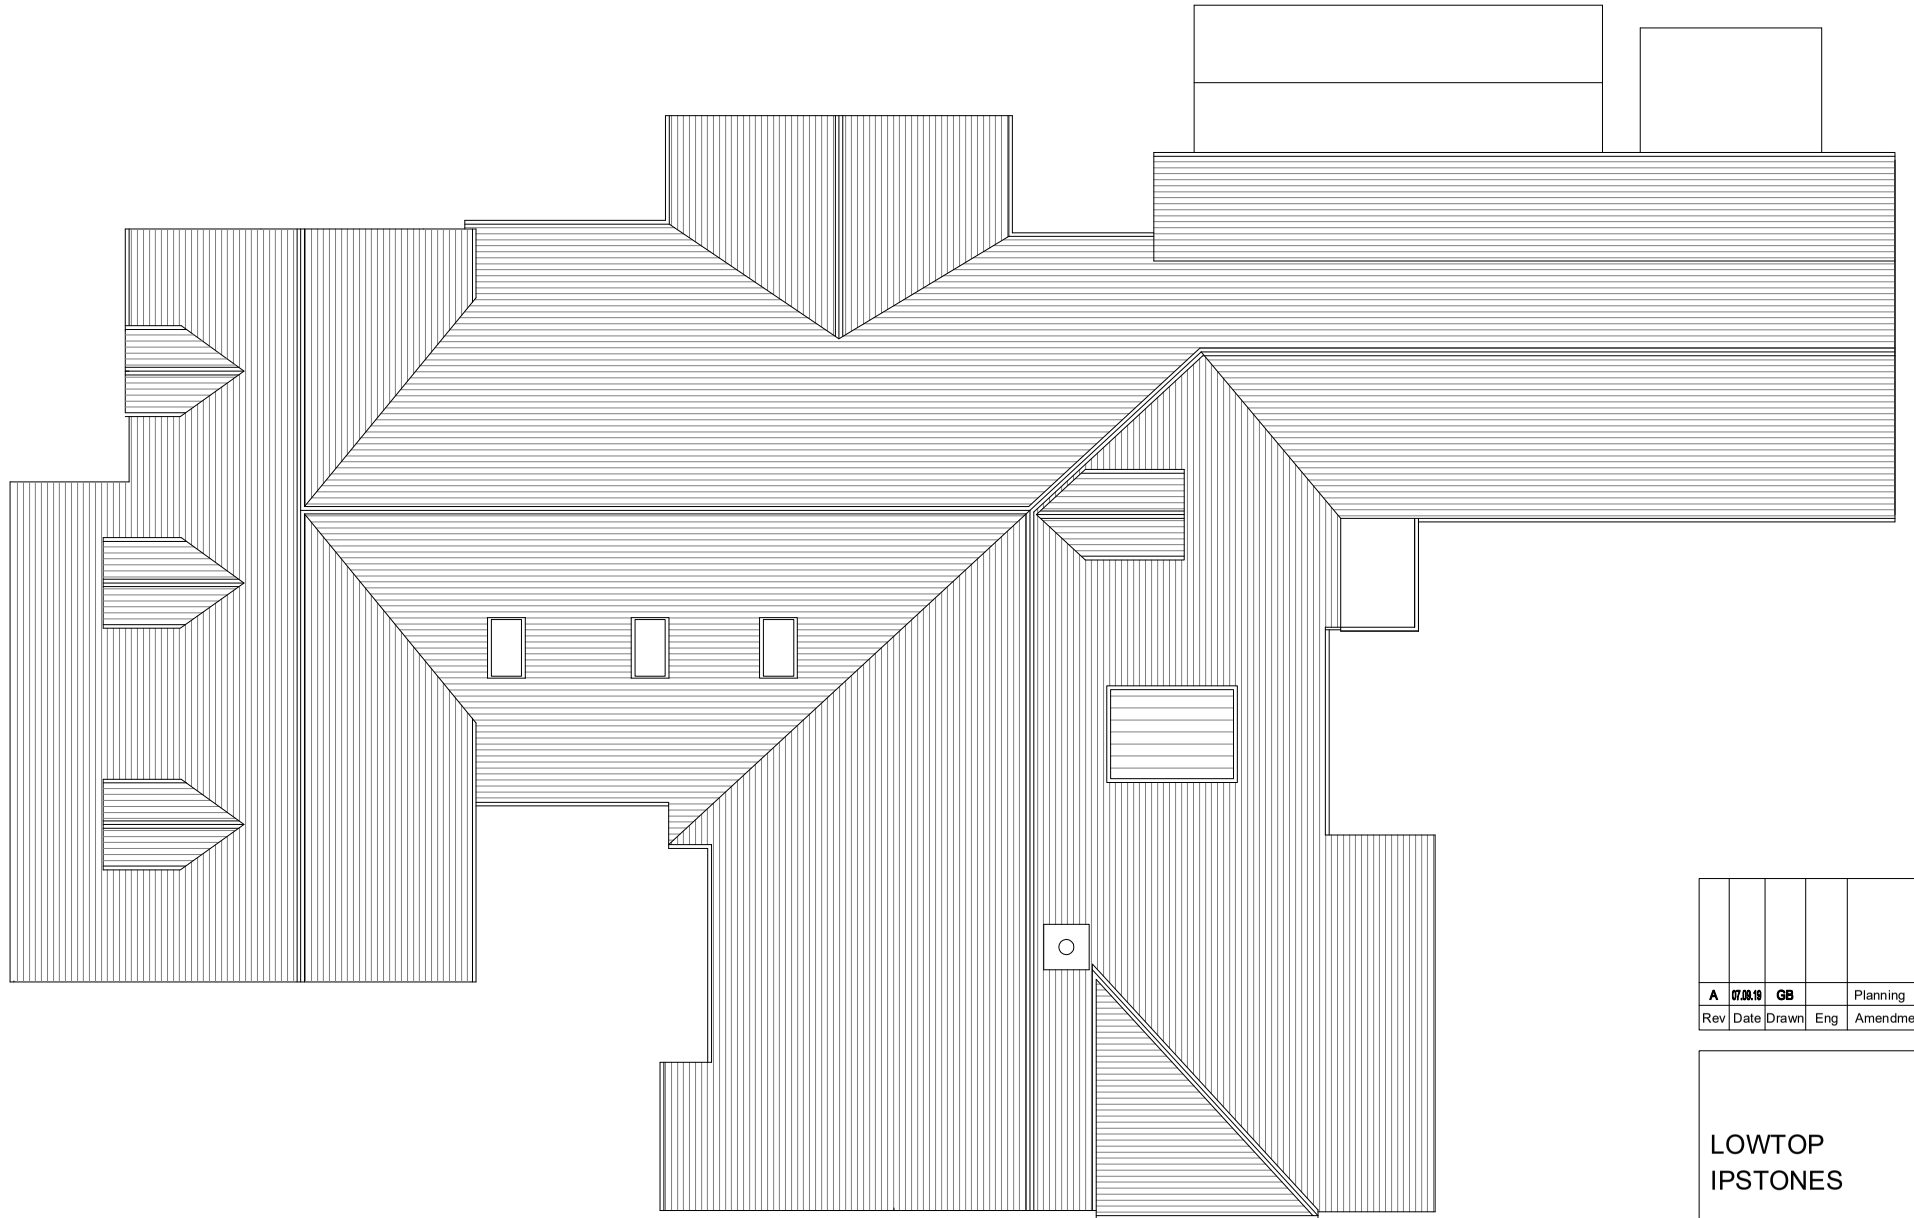

ROOF - EXISTING

Rev	Date	Drawn	Eng	Amendment
A	07.08.19	GB		Planning

LOWTOP
IPSTONES

PLANS - EXISTING

Drawn GB	Checked
Scales 1:100 @A3	
Drawing No	Rev
1113/P03	A

BABENKO ASSOCIATES
BUILDING DESIGN & CONSULTANCY

Wirksworth, Derbyshire www.babenko-associates.cor