Notes :

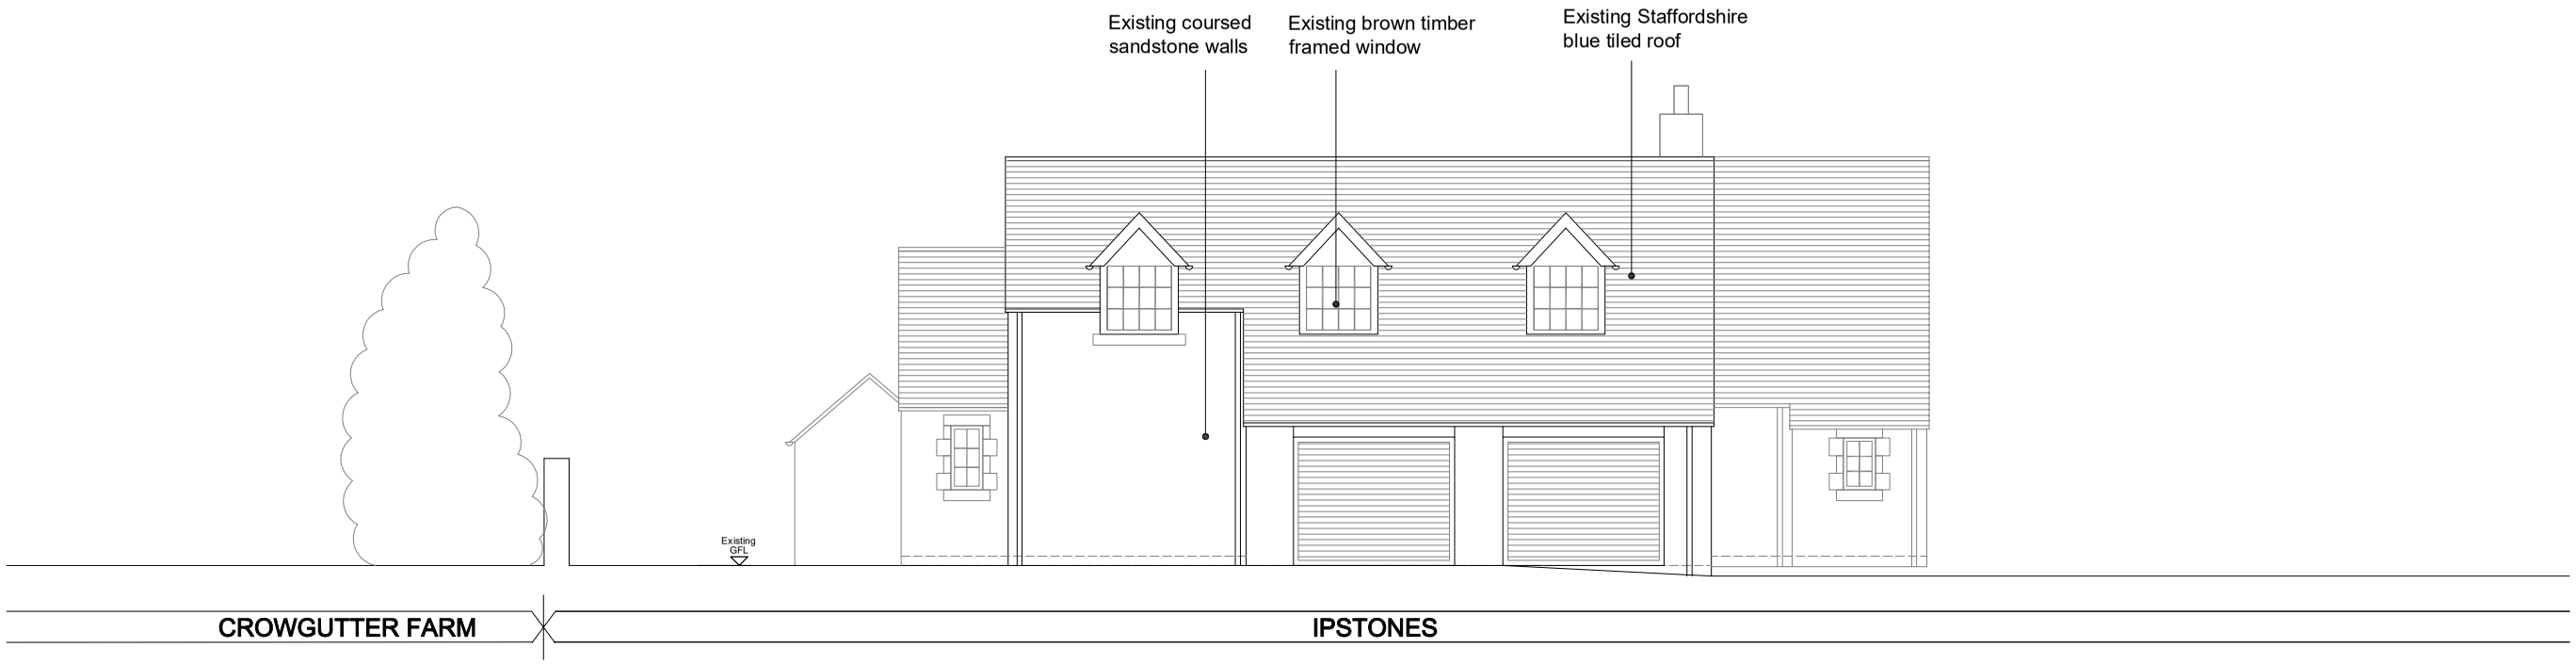

NORTH EAST ELEVATION (A-A) - EXISTING

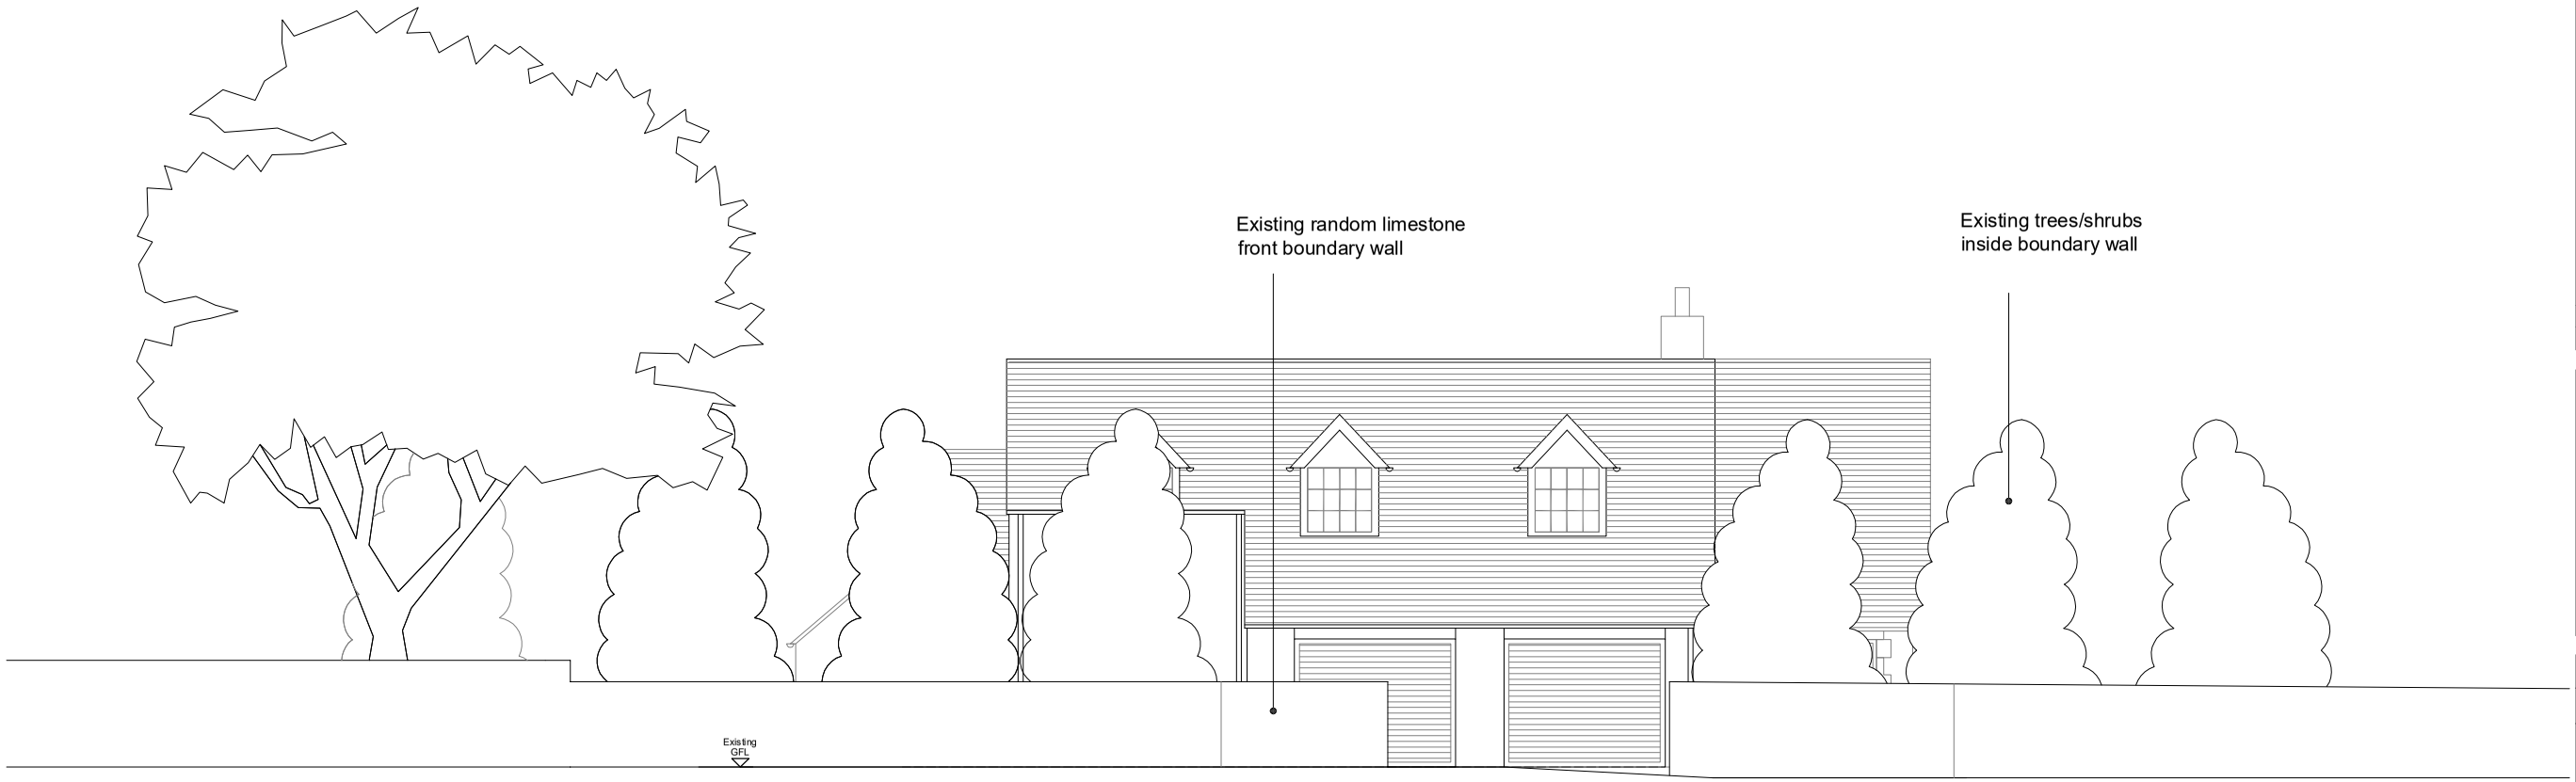

NORTH EAST ELEVATION (B-B) - EXISTING (FROM PARK LANE)

Rev	Date	Drawn	Eng	Amendment
A	20.05.19	GB		Planning

LOWTOP
IPSTONES

ELEVATIONS - EXISTING

Drawn GB	Checked
Scales 1:100 @A3	
Drawing No	Rev
1113/P04	A

BABENKO ASSOCIATES
BUILDING DESIGN & CONSULTANCY

Wirksworth, Derbyshire www.babenko-associates.cor