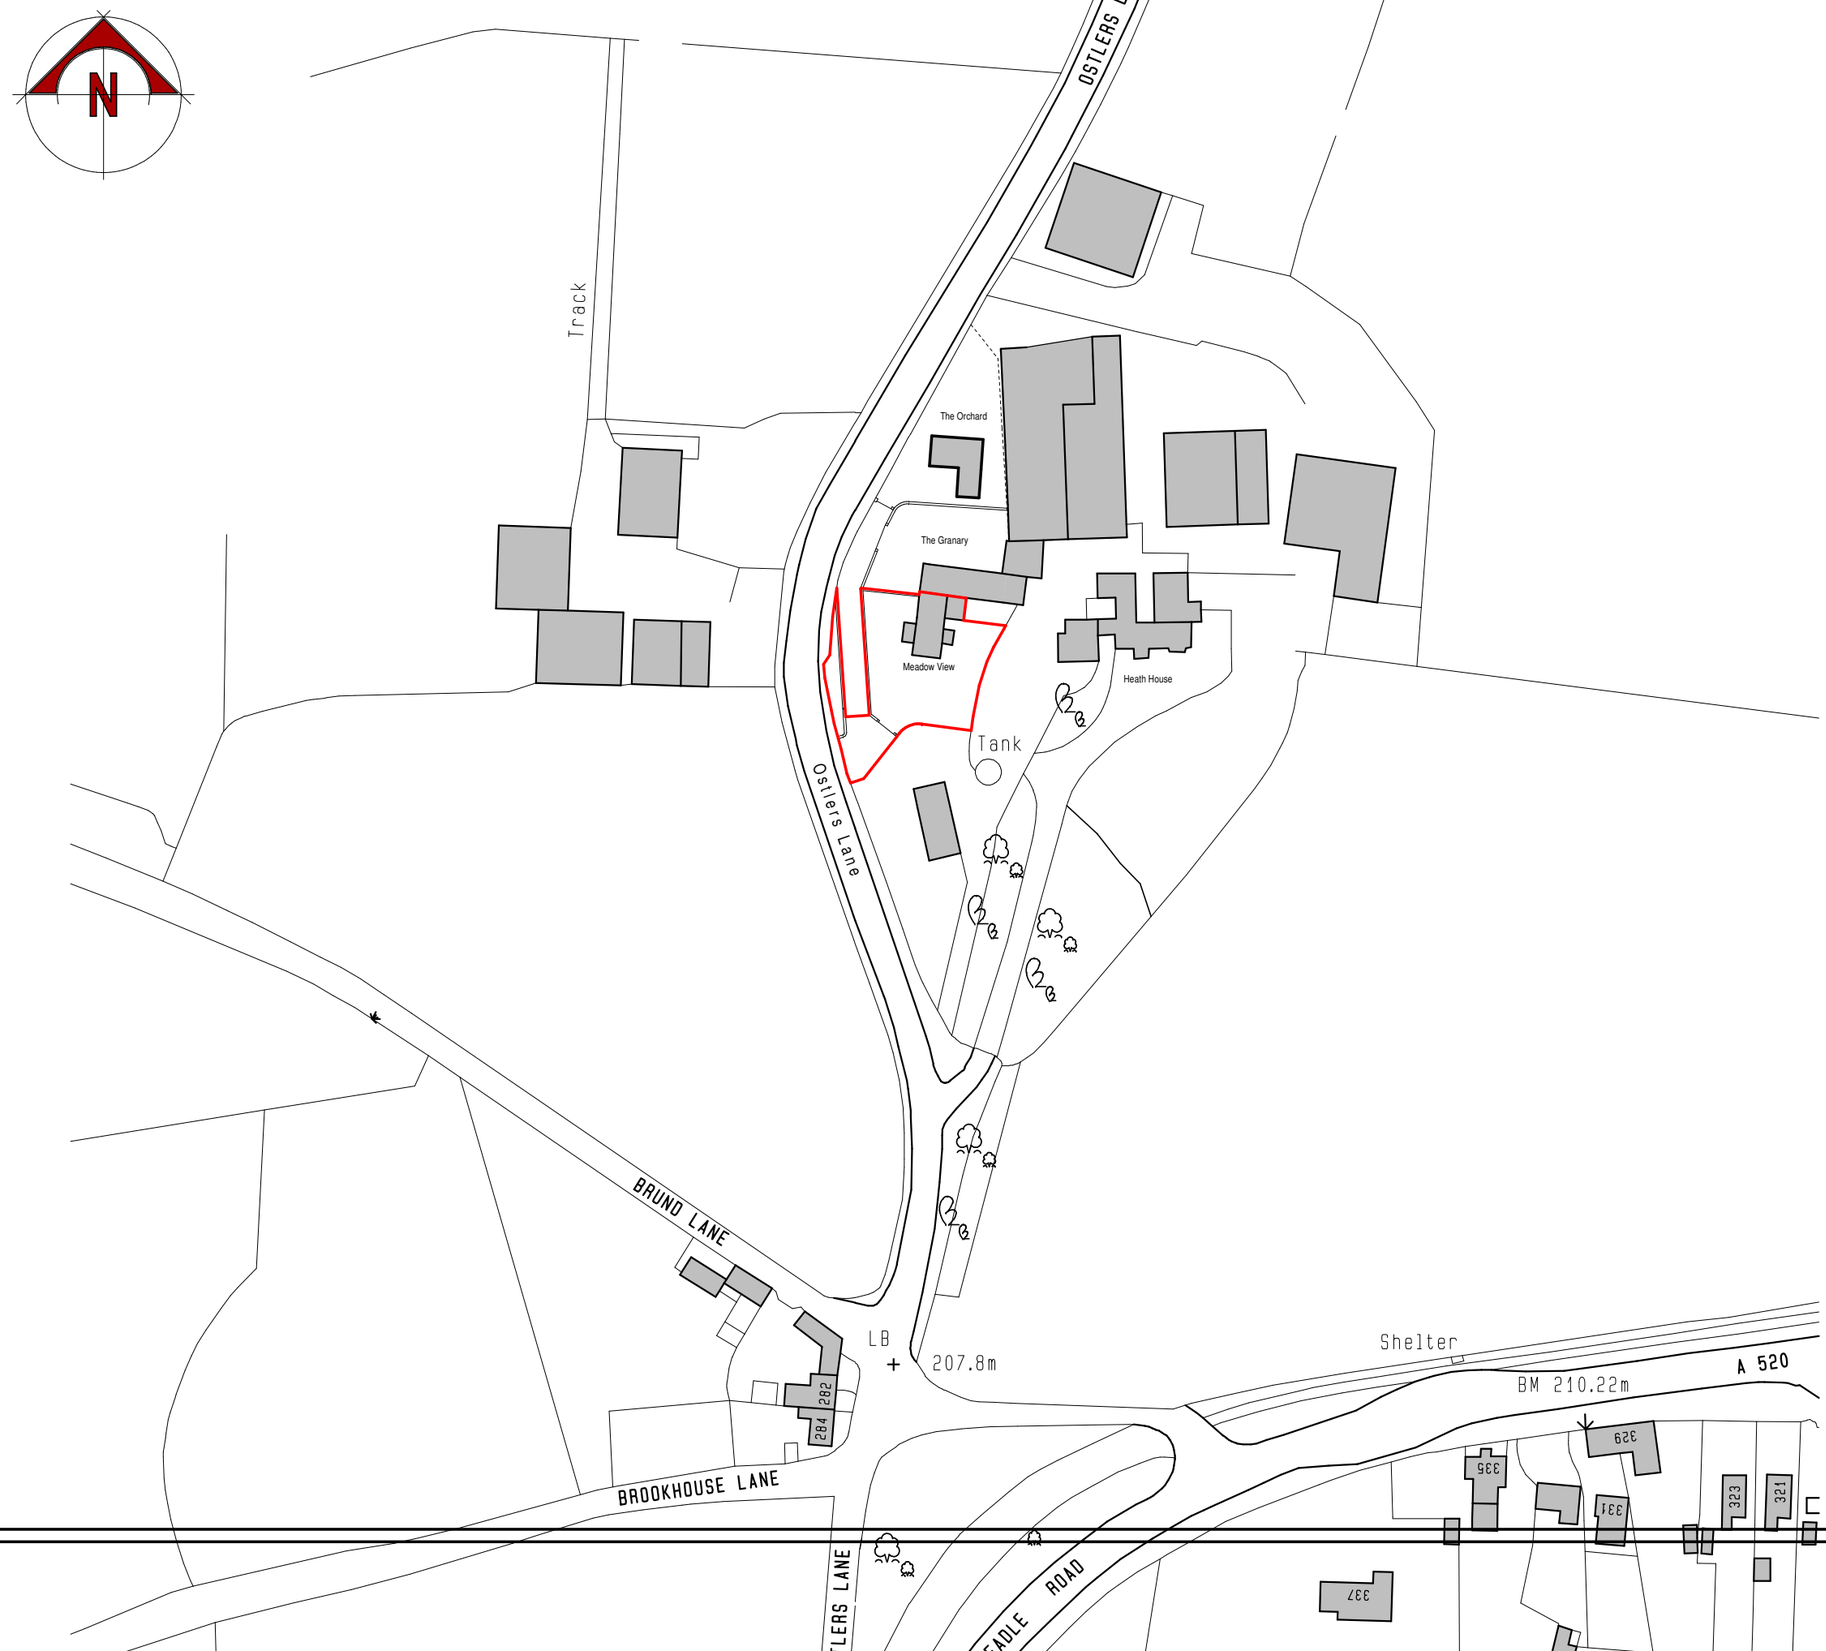

Ordnance Survey, © Crown Copyright 2010.
All rights reserved. Licence number 100020449.

0.0m 10.0m 20.0m 30.0m 40.0m 50.0m

scale bar @ 1:1250

JCM Group Holdings (UK) Ltd

PROPOSED DETACHED GARAGE AT
MEADOW VIEW, OSTLERS LANE,
CHEDDLETON,
STAFFORDSHIRE,
ST13 7DQ.

PLANNING PROPOSAL
LOCATION PLAN

Date	Sheet	Scale
SEPT 2019	A3	1:1250
Drg No.	Rev.	Drawn
2016-2197-46	-	NAW

SAMMONS Architectural LIMITED
Chartered Institute of Architectural Technologists Registered Practice
10 Cawdry Buildings, Fountain Street, Leek. ST13 6JP
Telephone: 01538 386002
E-mail: info@sammonsltd.co.uk
Web: www.sammonsltd.co.uk

This drawing is copyright.
All dimensions must be checked prior to commencement.