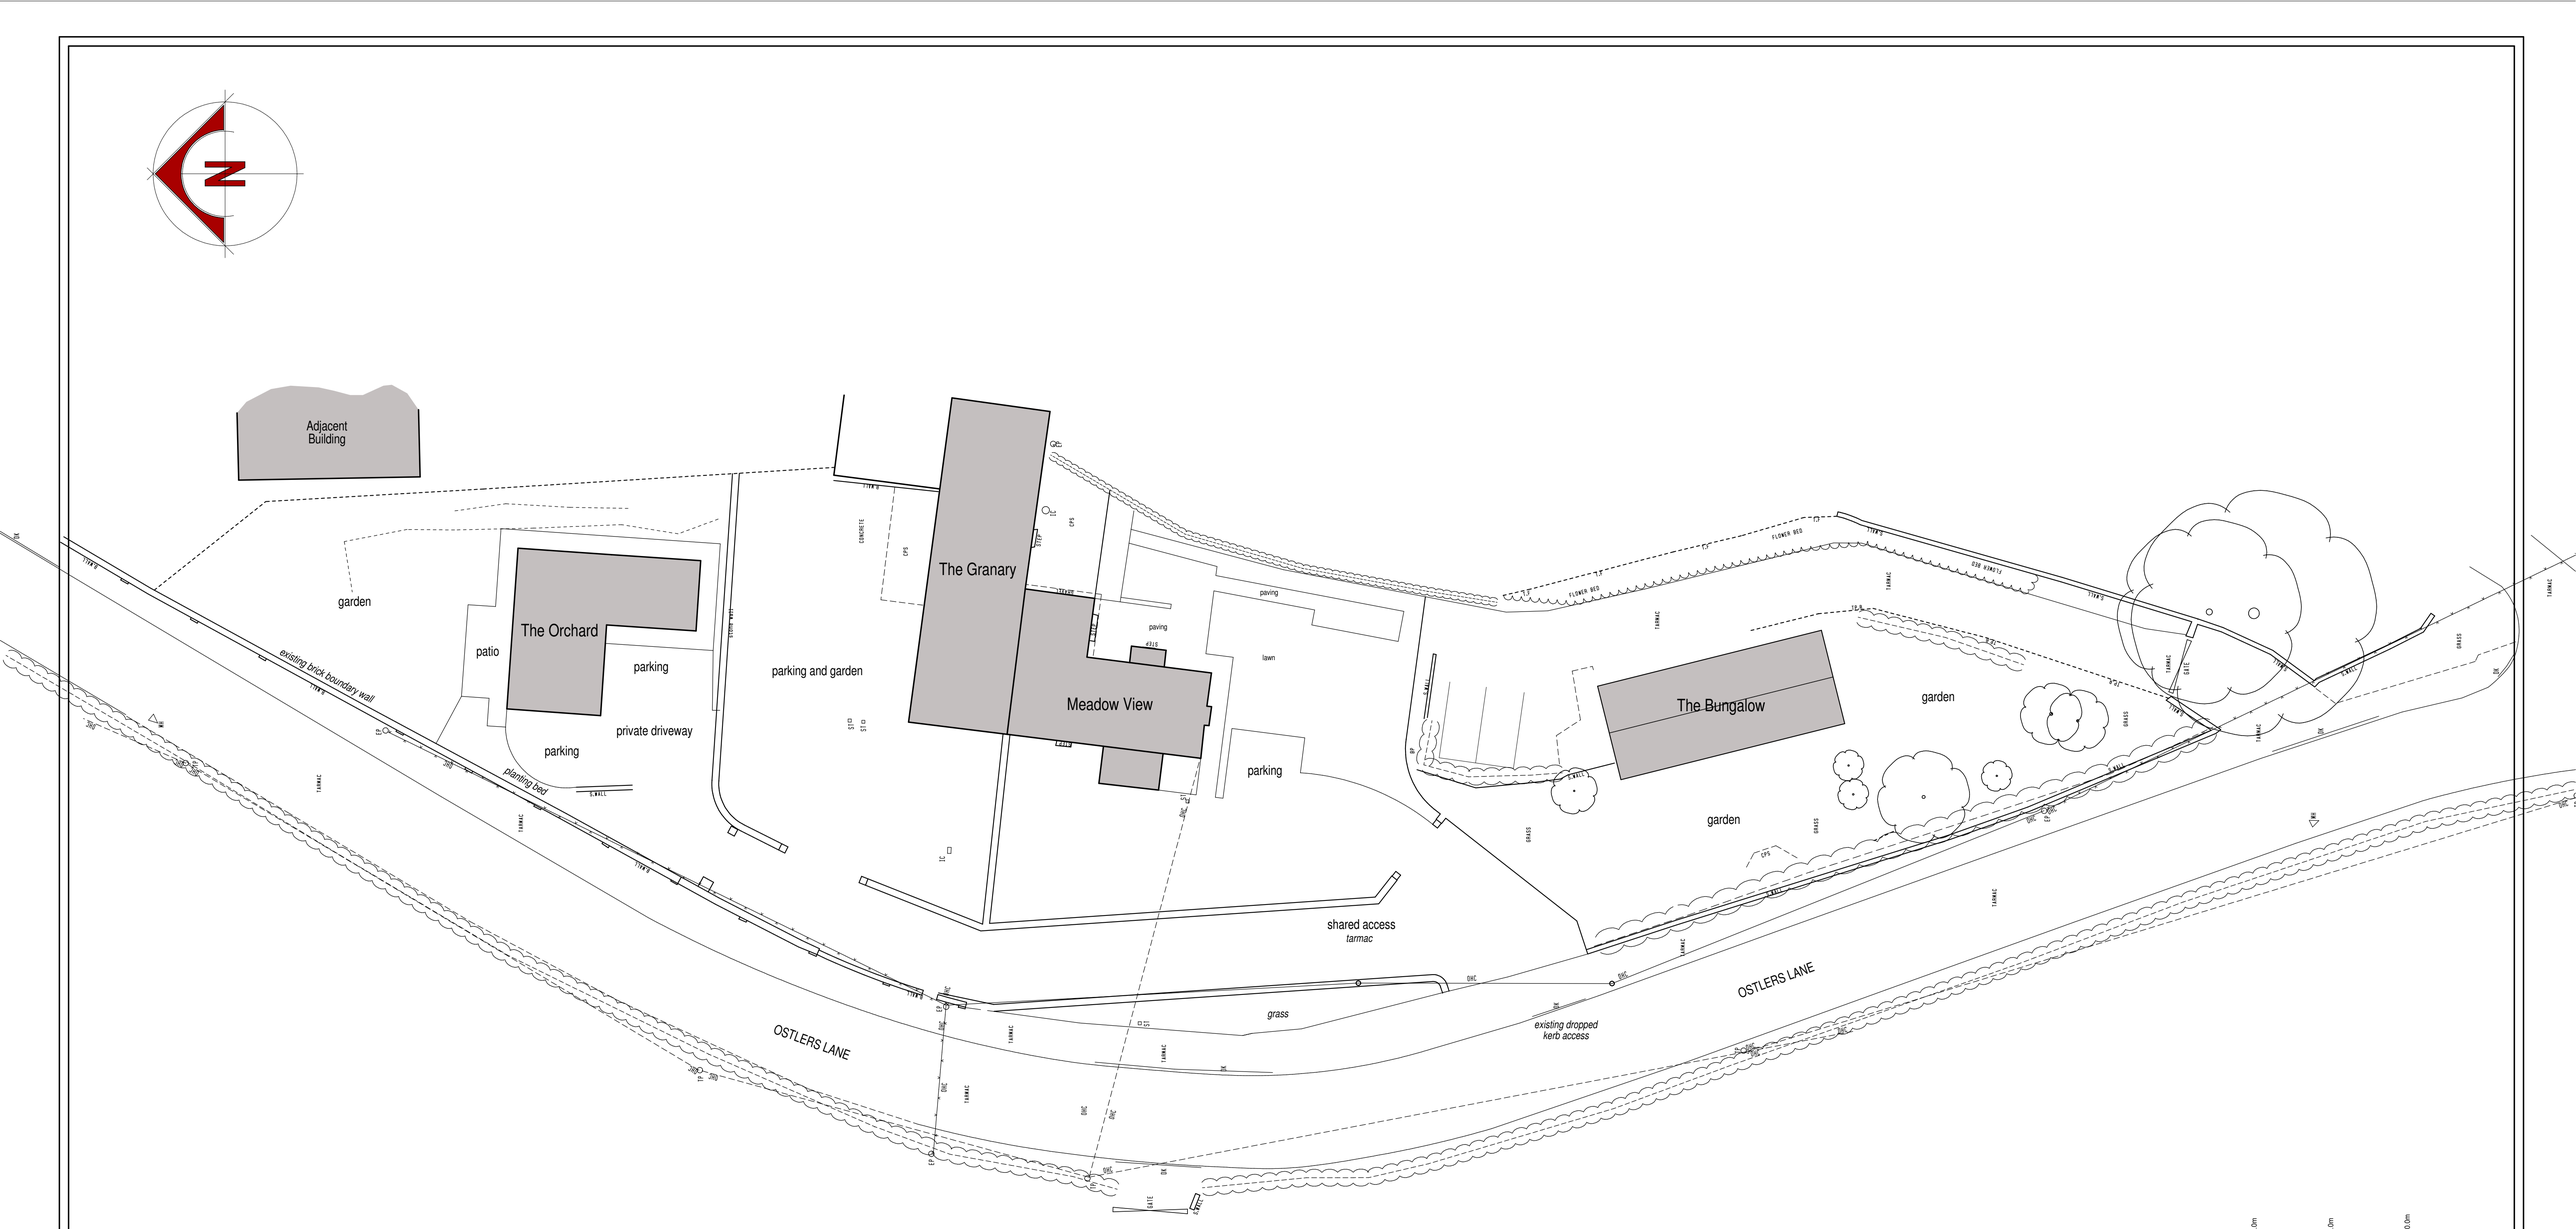

scale bar @ 1:200

0.0m 5.0m 10.0m

JCM Group Holdings (UK) Ltd

PROPOSED DETACHED GARAGE AT
MEADOW VIEW, OSTLERS LANE,
CHEDDLETON,
STAFFORDSHIRE,
ST13 7DQ.

EXISTING CONDITIONS
SITE PLAN

Date	Sheet	Scale
SEPT 2019	A1	1:200
Drg No.	Rev.	Drawn
2016-2197-47	-	RG / NAW

SAMMONS Architectural LIMITED
Chartered Institute of Architectural Technologists Registered Practice
10 Cawdry Buildings, Fountain Street, Leek. ST13 6JP
Telephone: 01538 386002
E-mail: info@sammonsltd.co.uk
Web: www.sammonsltd.co.uk

This drawing is copyright.
All dimensions must be checked prior to commencement.