Ecological Enhancements

115m native mixed hedgerow along western boundary

30% Hawthorn
30% Blackthorn
25% Hazel
5% Rowan
5% Crab Apple
5% Sessile Oak

Bare root whips 60-80cm

Staggered double row – 5 plants per linear metre

575 plants in total

To join up with existing hedgerow on northern boundary

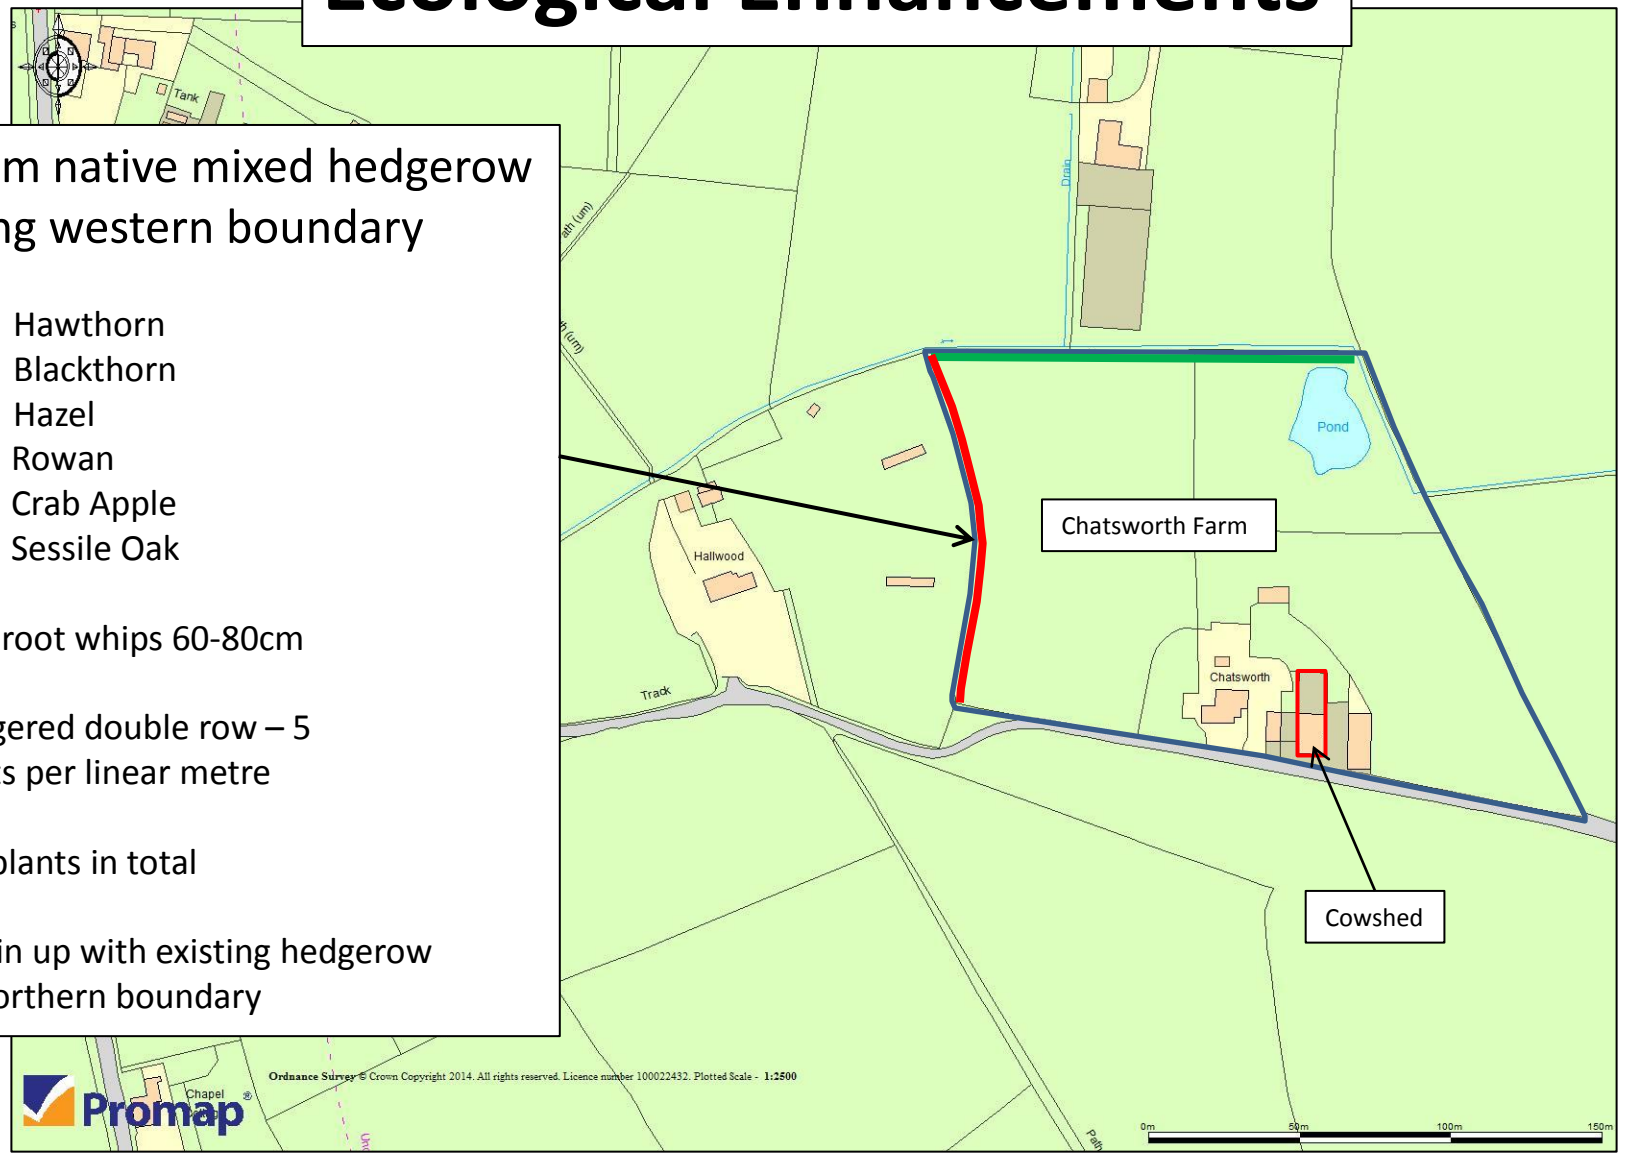

Scale 1:2500 @ A4

Chatsworth Farm, Lask Edge, Leek, Staffordshire, ST13 8QJ