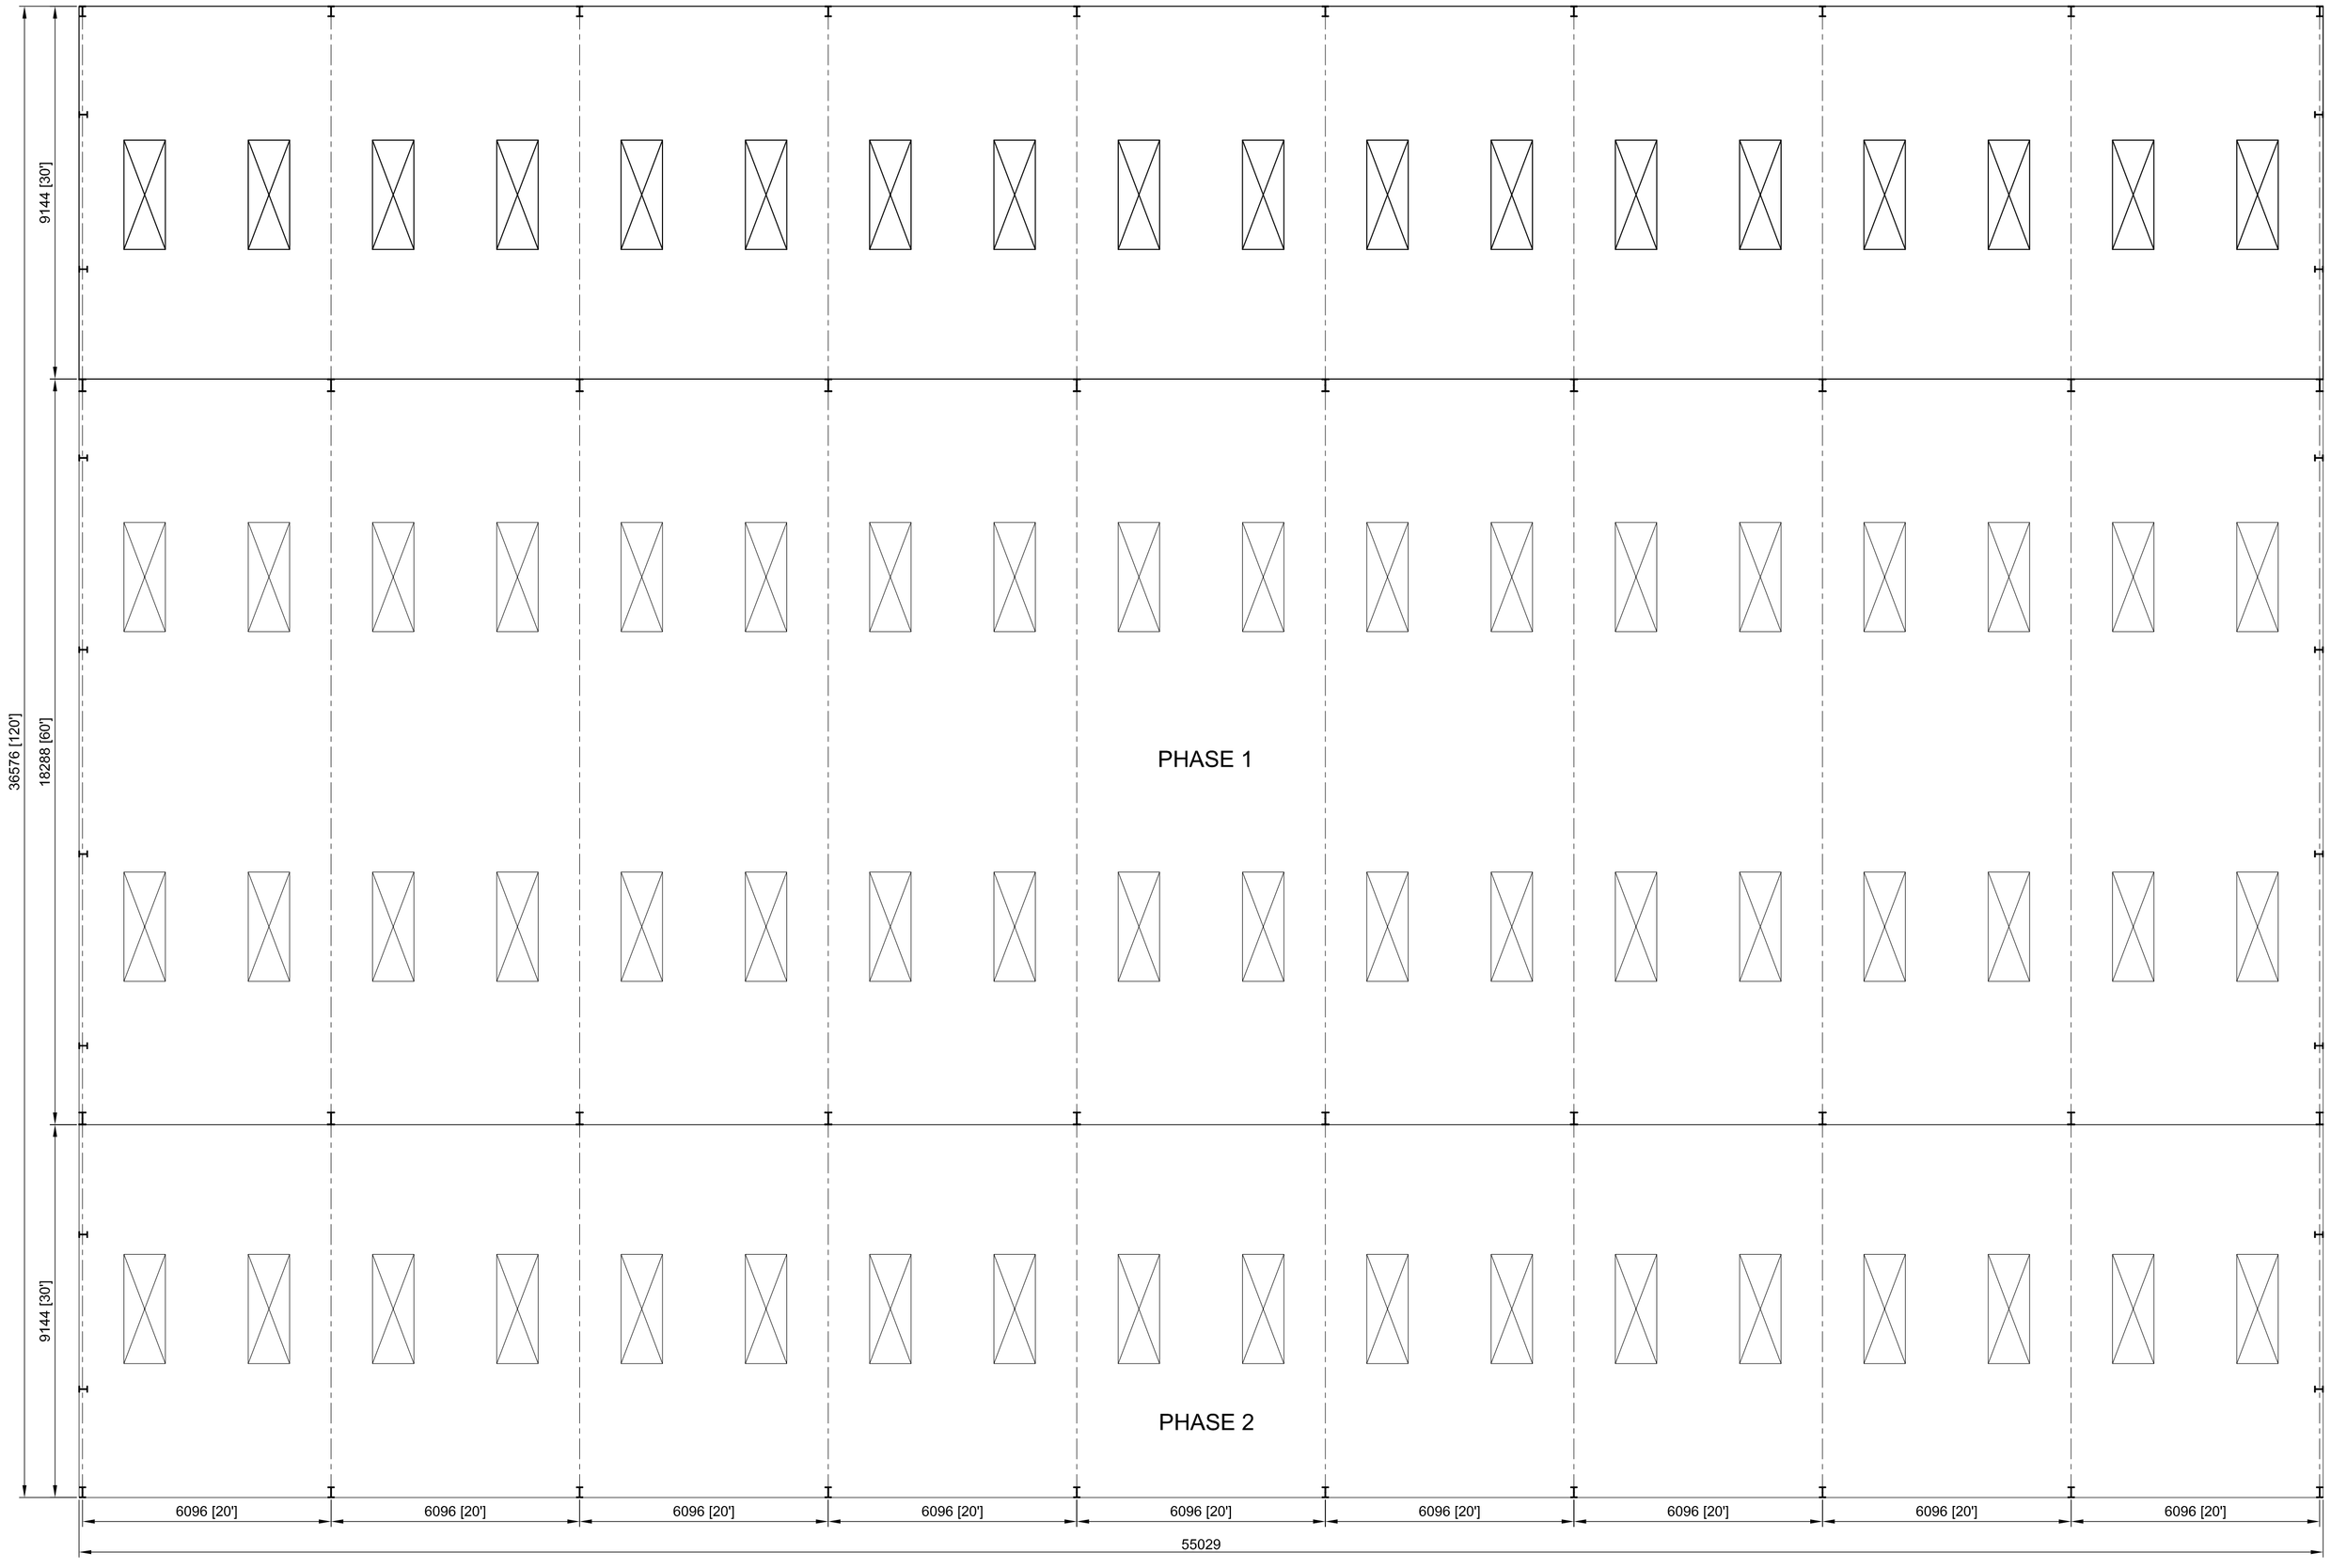


BUILDING PLAN

Rev	Date	Description
D	16.4.19	Site access, other additional details
C	23.11.18	Reduce size, relocate building
B	22.1.18	Elevation Amended
A	12.1.18	Centre door added to the gable

M J BARRETT
CONSTRUCTIONS
Brookside Business Park
Brookside Road
Uttoxeter Staffs.
ST14 8AT
tel 01889 564253 fax 01889 564210

Client
Mr D Clement

Project
Ball Green Farm
Gorsey Bank
Norton
Stoke-on-Trent
ST6 8AR

Title
Planning
PHASE 3

Drawn	Date
KS	23.11.18
Checked	Scale
.	1:100 @ A1

Status
B2170

Drg No.	Rev
3933-06	D

This drawing is Copyright. It is sent to you in confidence. It must not be copied or disclosed to third parties without our written permission. It remains our property and must be returned on request.