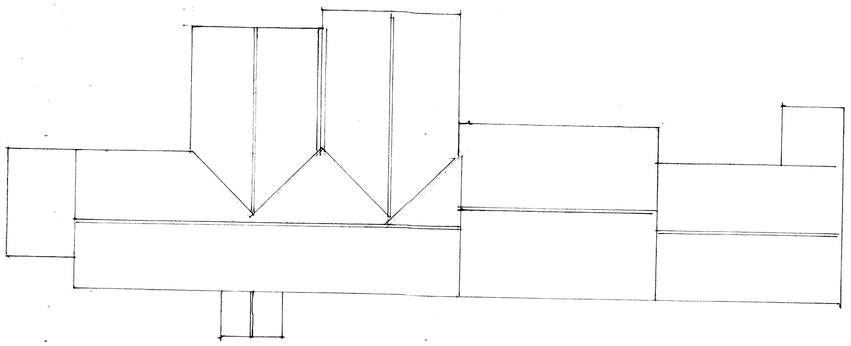

ROOF PLAN

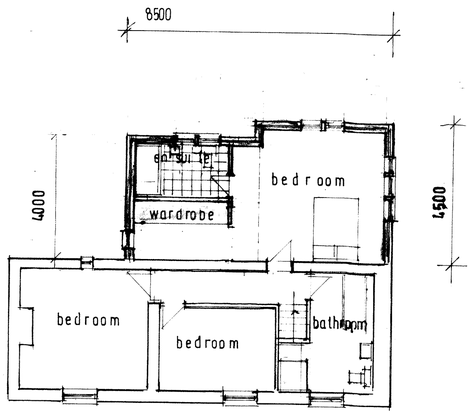

FIRST FLOOR PLAN as proposed



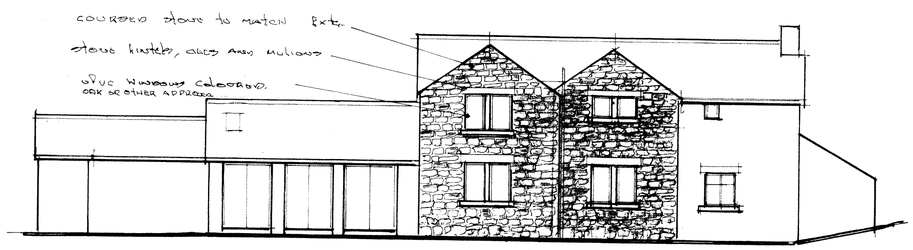

REAR ELEVATION north

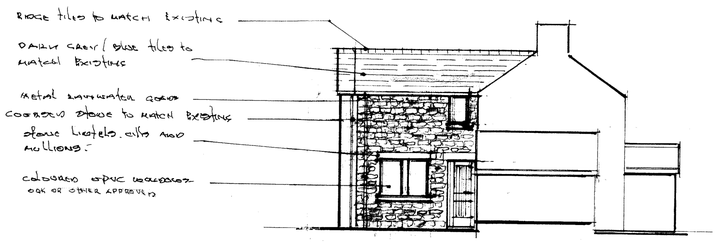

SIDE ELEVATION west

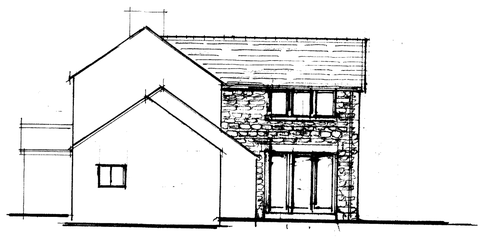

SIDE ELEVATION east

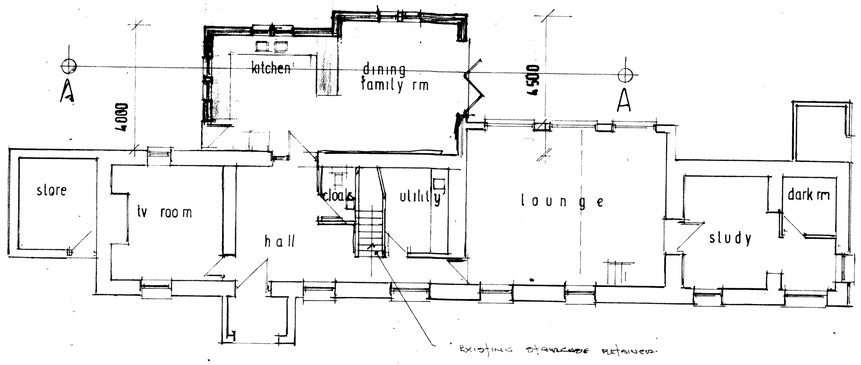

GROUND FLOOR PLAN as proposed

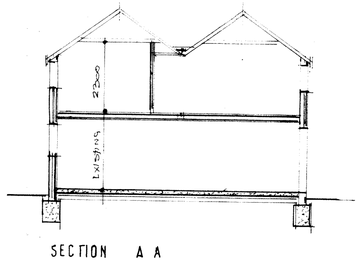

SECTION A A

0 1 2 3 4 5 6 7 8 9 10
bar scale 1:100

revisions
1 Existing ridge reduced to A.N.A. 4.9.19

The Party Wall Act 1996: Work shown on this drawing may be covered by this Act. Building owners intending to carry out work covered by this Act must give written notice to all the relevant adjoining owners.

As proposed

ARCHTREND DESIGN
122 Waggs Road
Congleton
Cheshire
Tel 01260 274221
e mail sb4221@aol.com.

Proposed two storey rear extension to
Handfield Farm, Lask Edge, Leek,
Staffordshire Moolands
for
Mr. G. Walker

Dwg. No.	3176/03/A	drawing sheet: A1
Scale:	1:100	07.08.2019