

Image ref: a
(proposed sign)

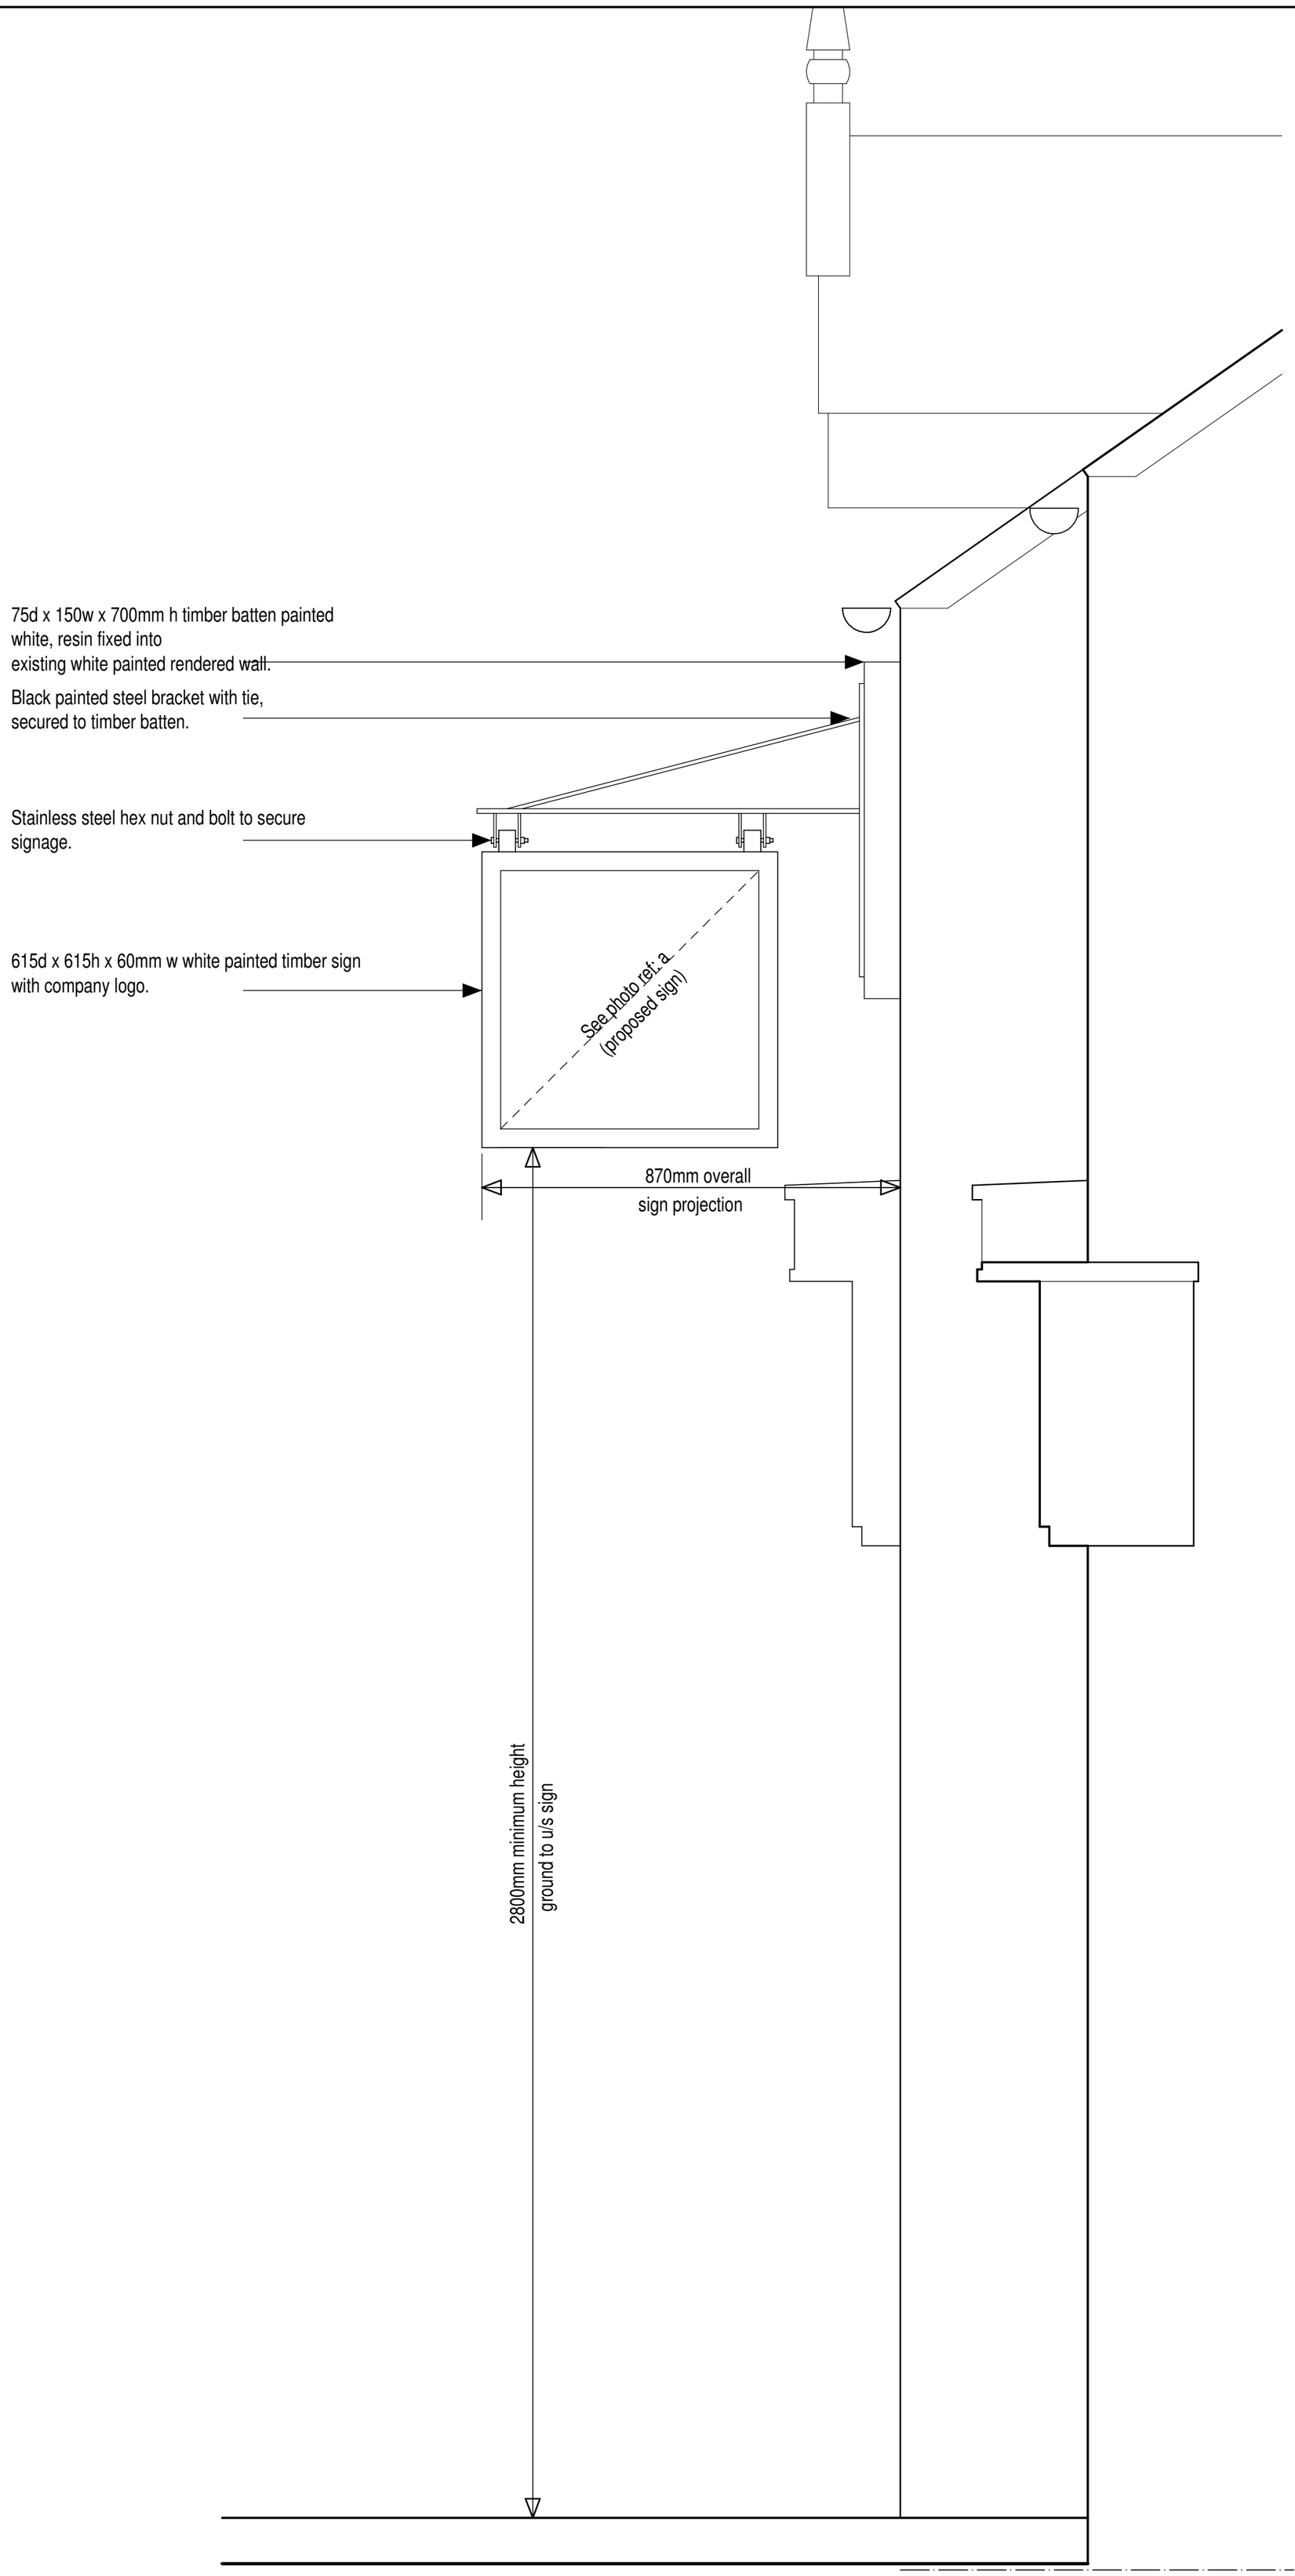

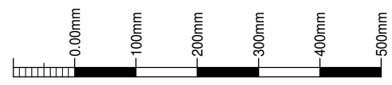

scale bar @ 1:10

Whittaker & Biggs

PROPOSED SHOP FRONT SIGNAGE AT
45-49 DERBY ST,
LEEK,
STAFFS,
ST13 6HU

PLANNING PROPOSAL
SIGNAGE DETAILS

Date	Sheet	Scale
SEPT 2019	A2	1:10
Drg No.	Rev.	Drawn
2019-2444-02	A	NAW

A - 20/09/2019 - SIGN PROPOSAL ALTERED TO SUIT CLIENT FEEDBACK

SAMMONS Architectural LIMITED
Chartered Institute of Architectural Technologists
Registered Practice

10 Cawdry Buildings, Fountain Street, Leek. ST13 6JP
Telephone: 01538 386002
E-mail: info@sammonsltd.co.uk
Web: www.sammonsltd.co.uk

This drawing is copyright.
All dimensions must be checked prior to commencement.