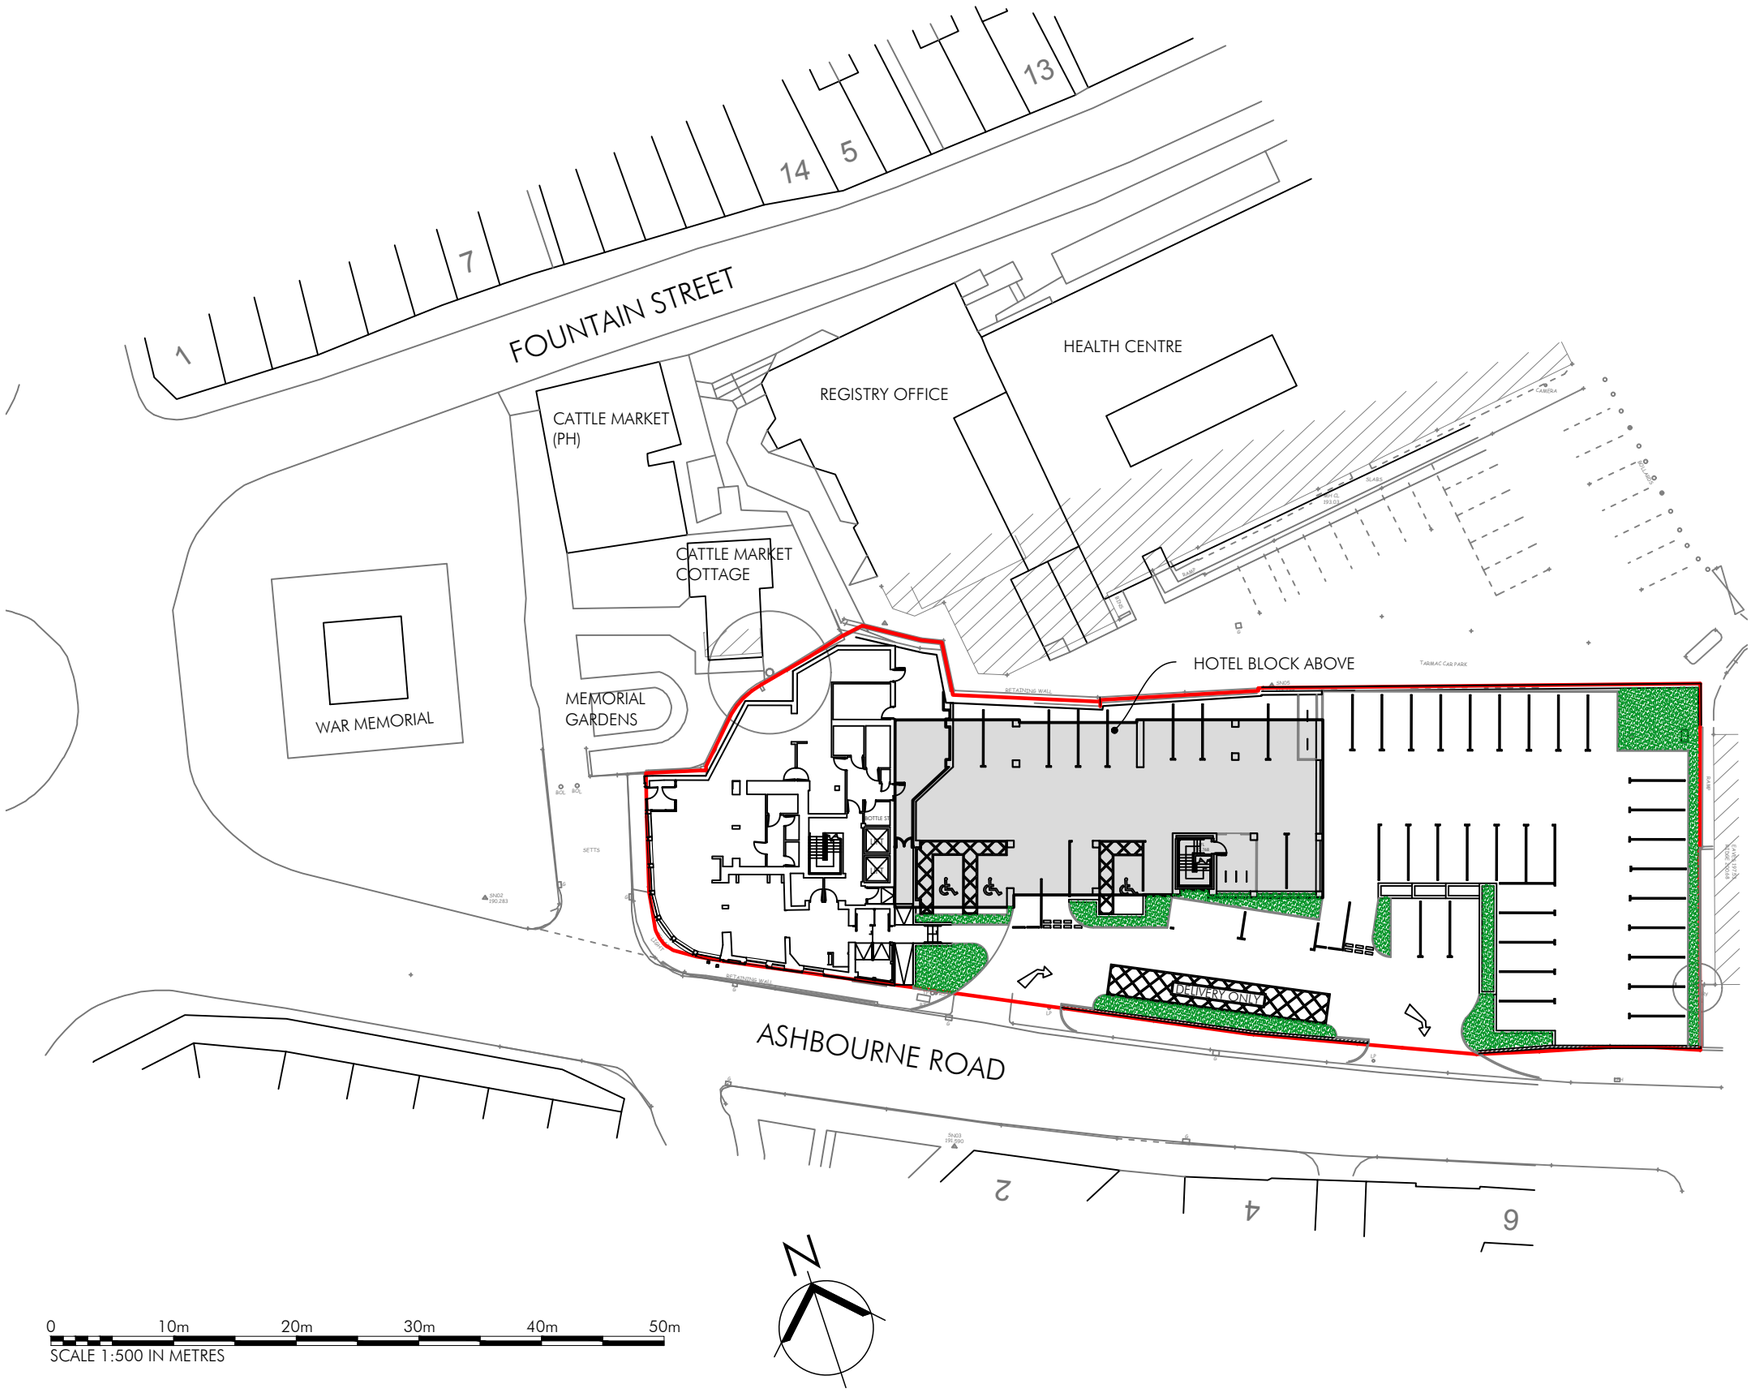

PC	DRAWN	11.09.19	
DRAWN	REVISION	DATE	VER

ALLISON PIKE

ARCHITECTS & DESIGNERS

7 Buxton Road West, Disley,
Stockport, Cheshire, SK12 2AE.
Website: www.allisonpike.com

Telephone: 01663 763000
Facsimile: 01663 766772
Email: studio@allisonpike.com

© Allison Pike Partnership Limited.

PROJECT

PREMIER INN EXTENSION
LEEK TOWN CENTRE

TITLE

EXISTING SITE PLAN

SCALE

1:500 @ A3

JOB No	DRAWING No	REV
PI642	AP01	-