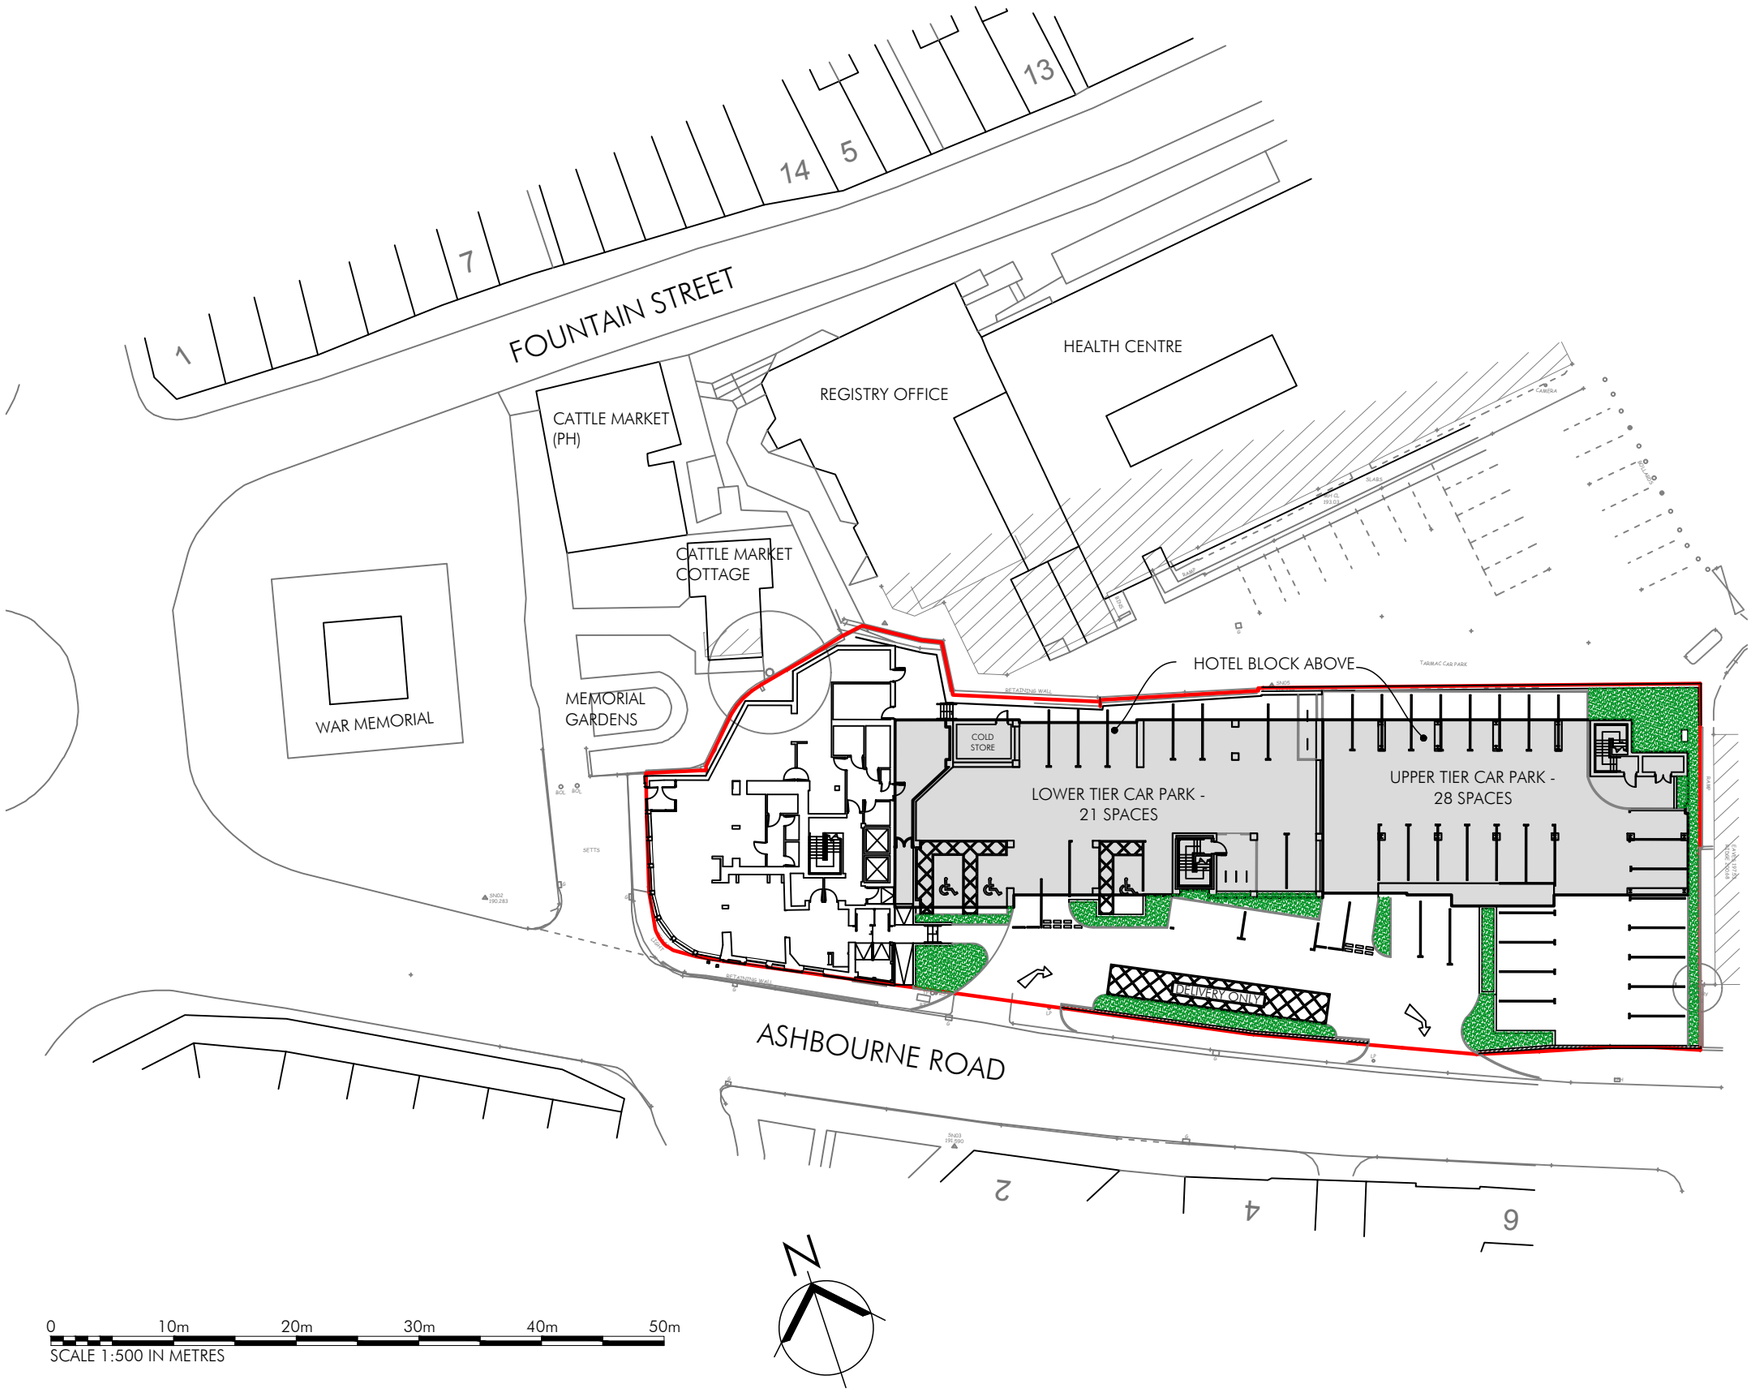


| PC | DRAWN | 09.09.19 | |
|---|---|---|---|
| DRAWN | REVISION | DATE | VER |

ALLISON PIKE

ARCHITECTS & DESIGNERS

7 Buxton Road West, Disley,
Stockport, Cheshire, SK12 2AE.
Website: www.allisonpike.com

Telephone: 01663 763000
Facsimile: 01663 766772
Email: studio@allisonpike.com

© Allison Pike Partnership Limited.

PROJECT
PREMIER INN EXTENSION
LEEK TOWN CENTRE

TITLE
PROPOSED SITE PLAN

SCALE
1:500 @ A3

| JOB No | DRAWING No | REV |
|---|---|---|
| PI642 | AP02 | - |