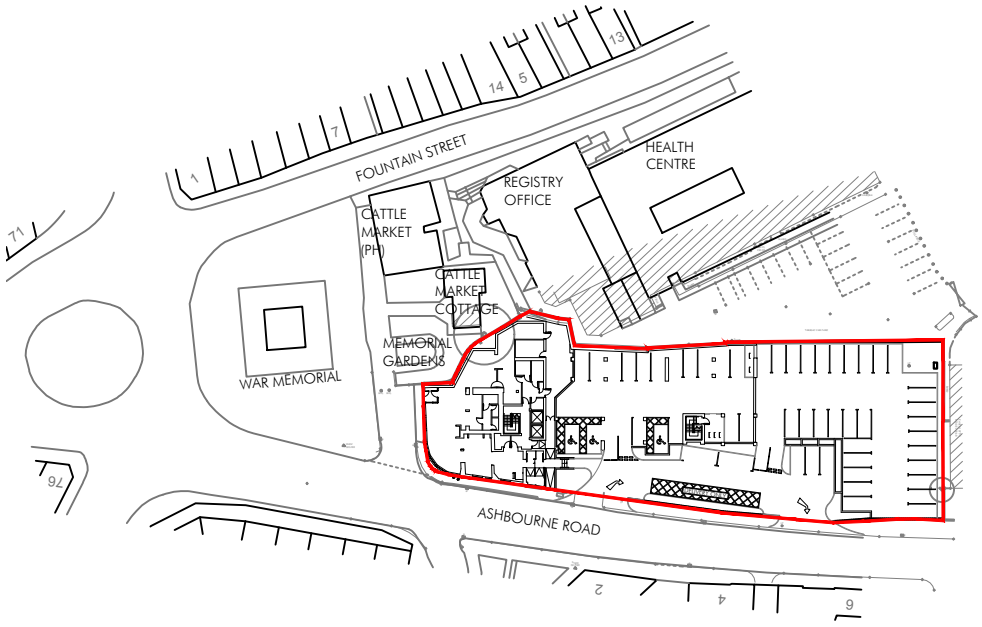

0 10 20 30 40 50 100

SCALE 1:1250 IN METRES

N

PC DRAWN	DRAWN REVISION	09.09.19 DATE VER

PROJECT

PREMIER INN EXTENSION
LEEK TOWN CENTRE

TITLE

SITE LOCATION PLAN

SCALE

1:1250 @ A4

JOB No	DRAWING No	REV
PI642	AP03	-

ALLISON PIKE

ARCHITECTS & DESIGNERS

7 Buxton Road West, Disley,
Stockport, Cheshire, SK12 2AE.
Website: www.allisonpike.com

Telephone: 01663 763000
Facsimile: 01663 766772
Email: studio@allisonpike.com

© Allison Pike Partnership Limited.