

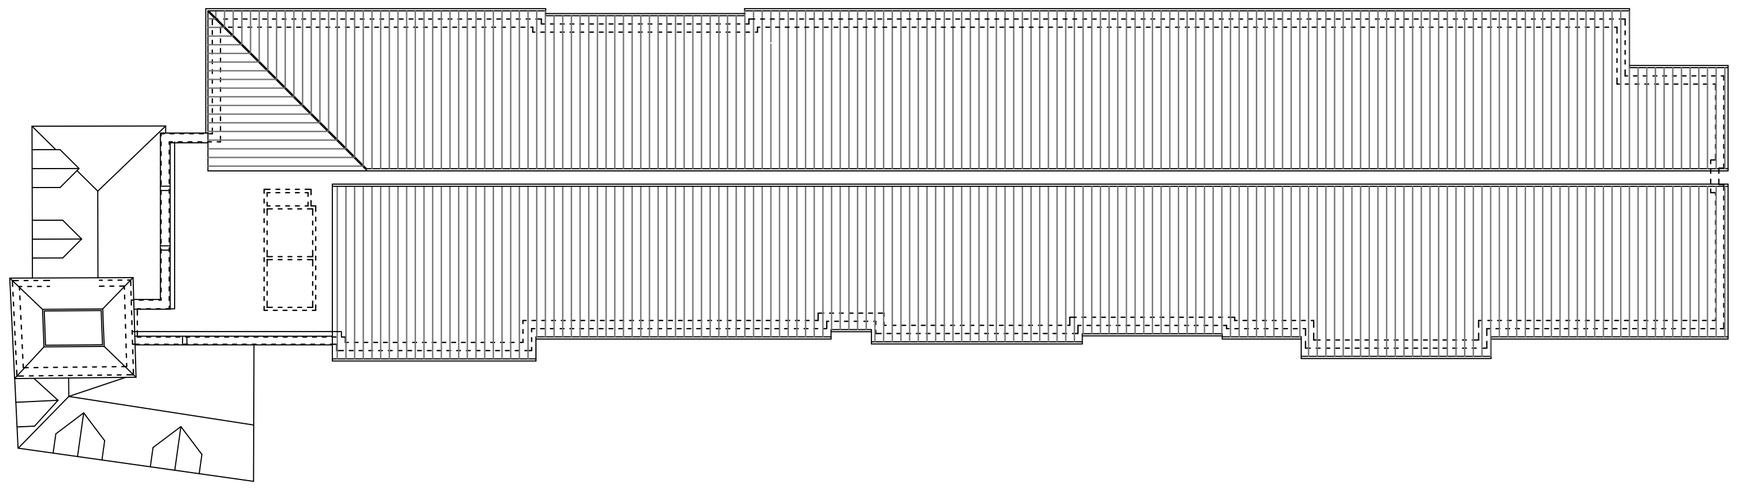



PROPOSED ROOF PLAN

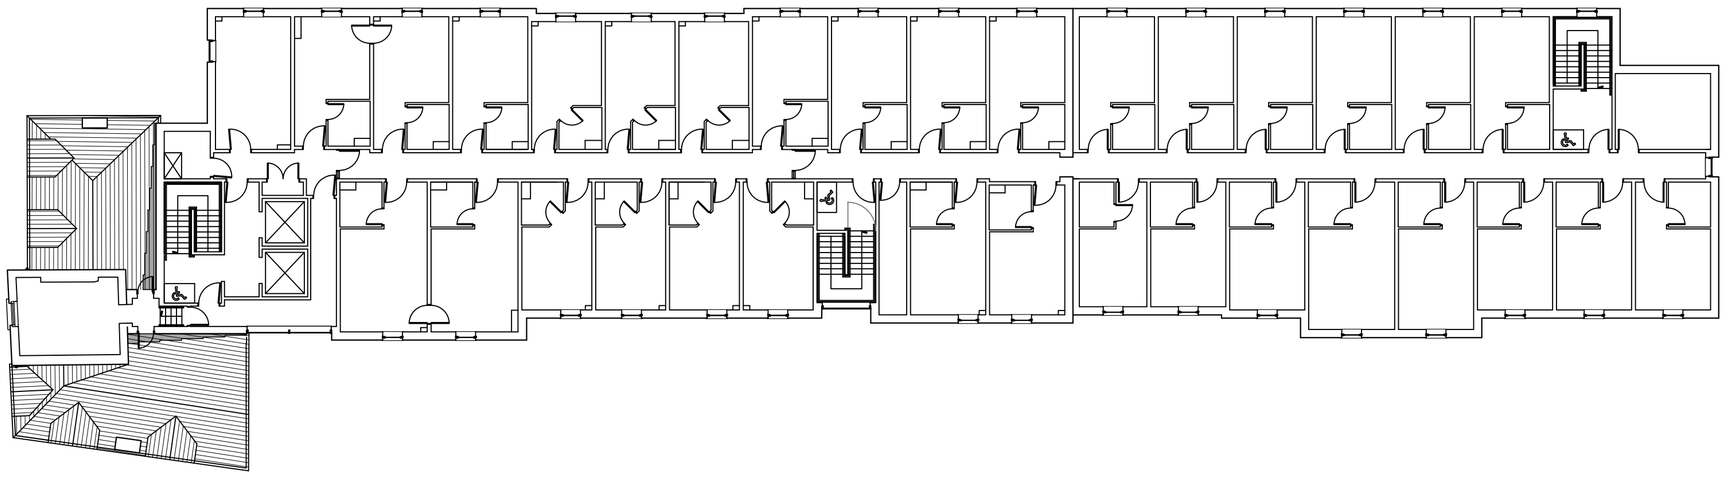


PROPOSED THIRD FLOOR PLAN

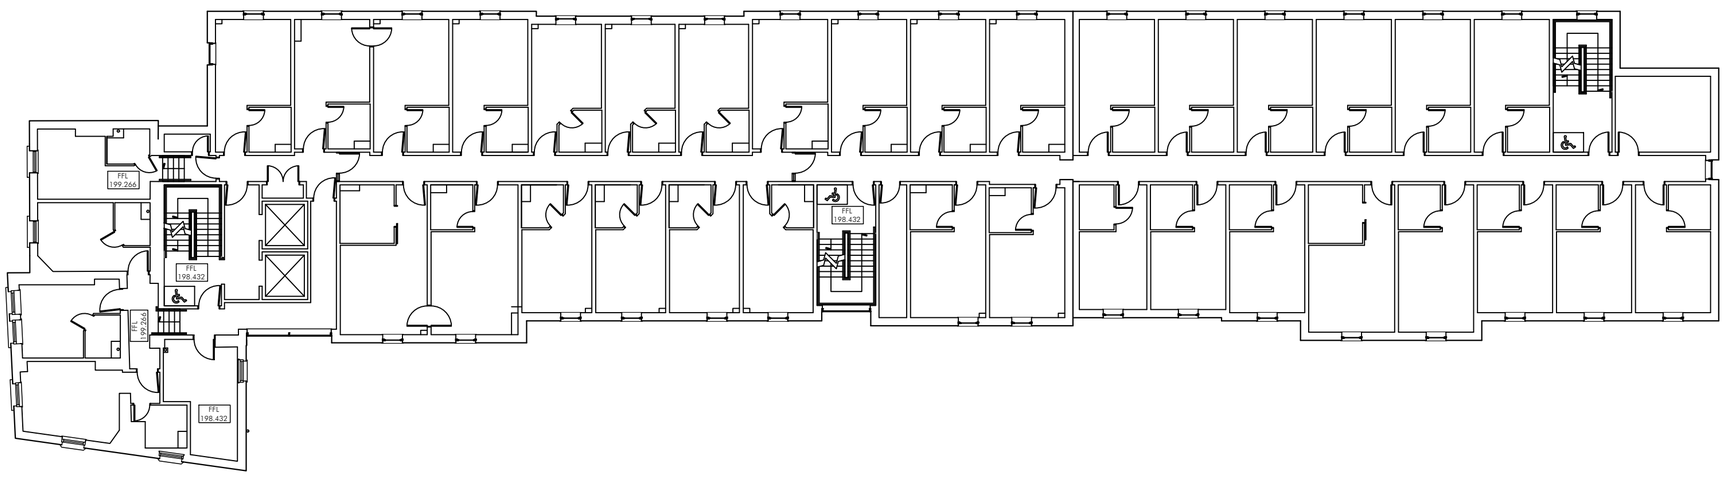

PROPOSED SECOND FLOOR PLAN

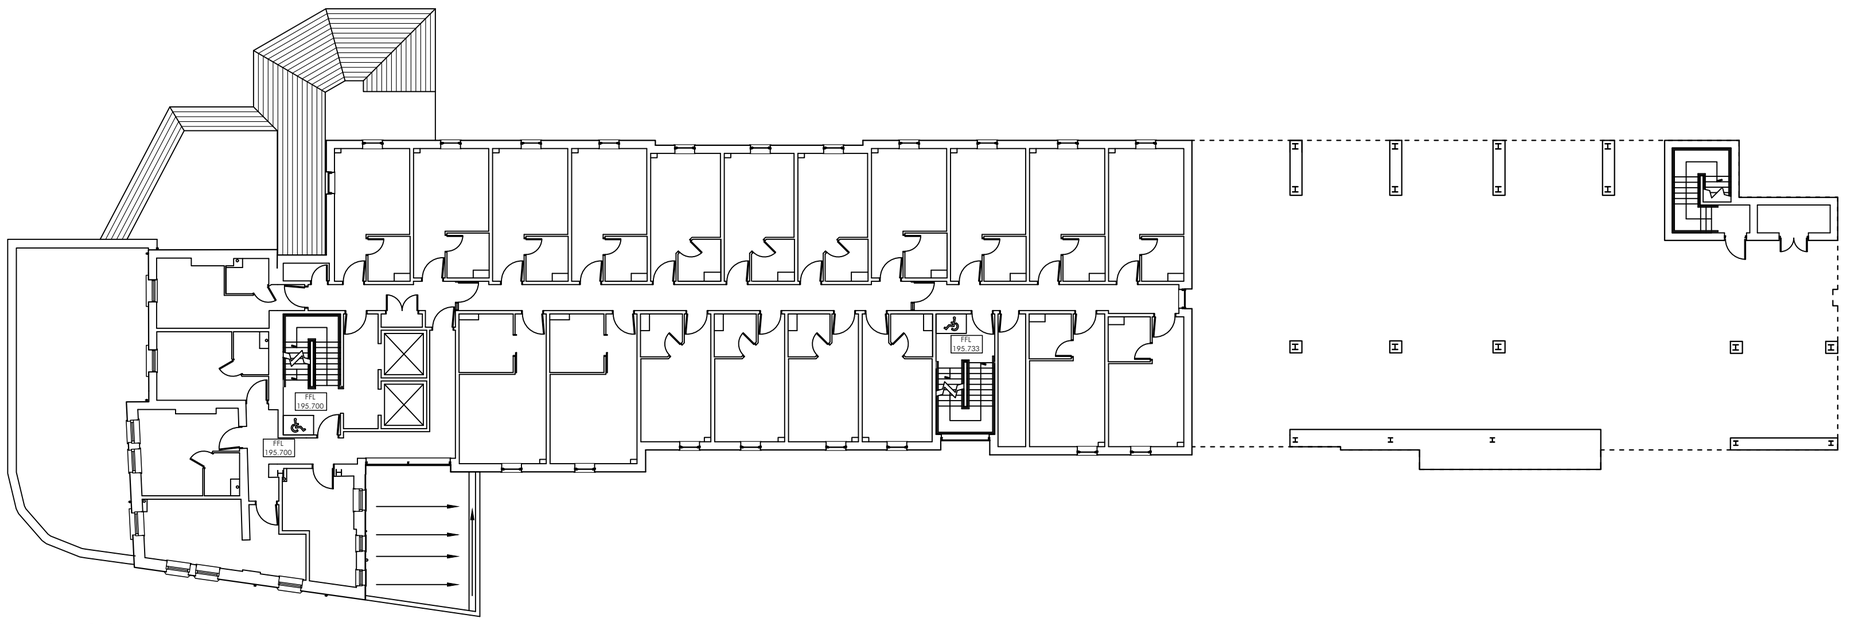

PROPOSED FIRST FLOOR PLAN

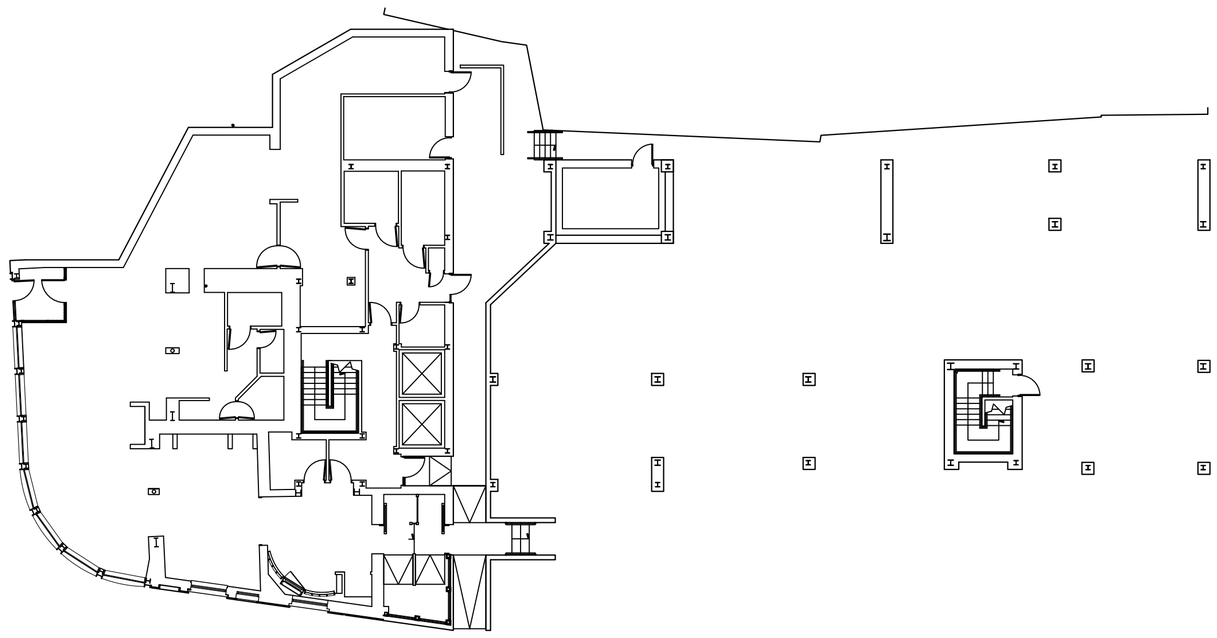

PROPOSED GROUND FLOOR PLAN

PC DRAWN	DRAWN REVISION	09.09.19 DATE	 VER

ALLISON PIKE

ARCHITECTS & DESIGNERS

7 Buxton Road West, Disley,
Stockport, Cheshire, SK12 2AE.
Website: www.allisonpike.com

Telephone: 01663 763000
Facsimile: 01663 766772
Email: studio@allisonpike.com

© Allison Pike Partnership Limited.

PROJECT

PREMIER INN EXTENSION
LEEK TOWN CENTRE

TITLE

PROPOSED FLOOR PLANS

SCALE

1:200 @ A1

JOB No	DRAWING No	REV
PI642	AP05	-