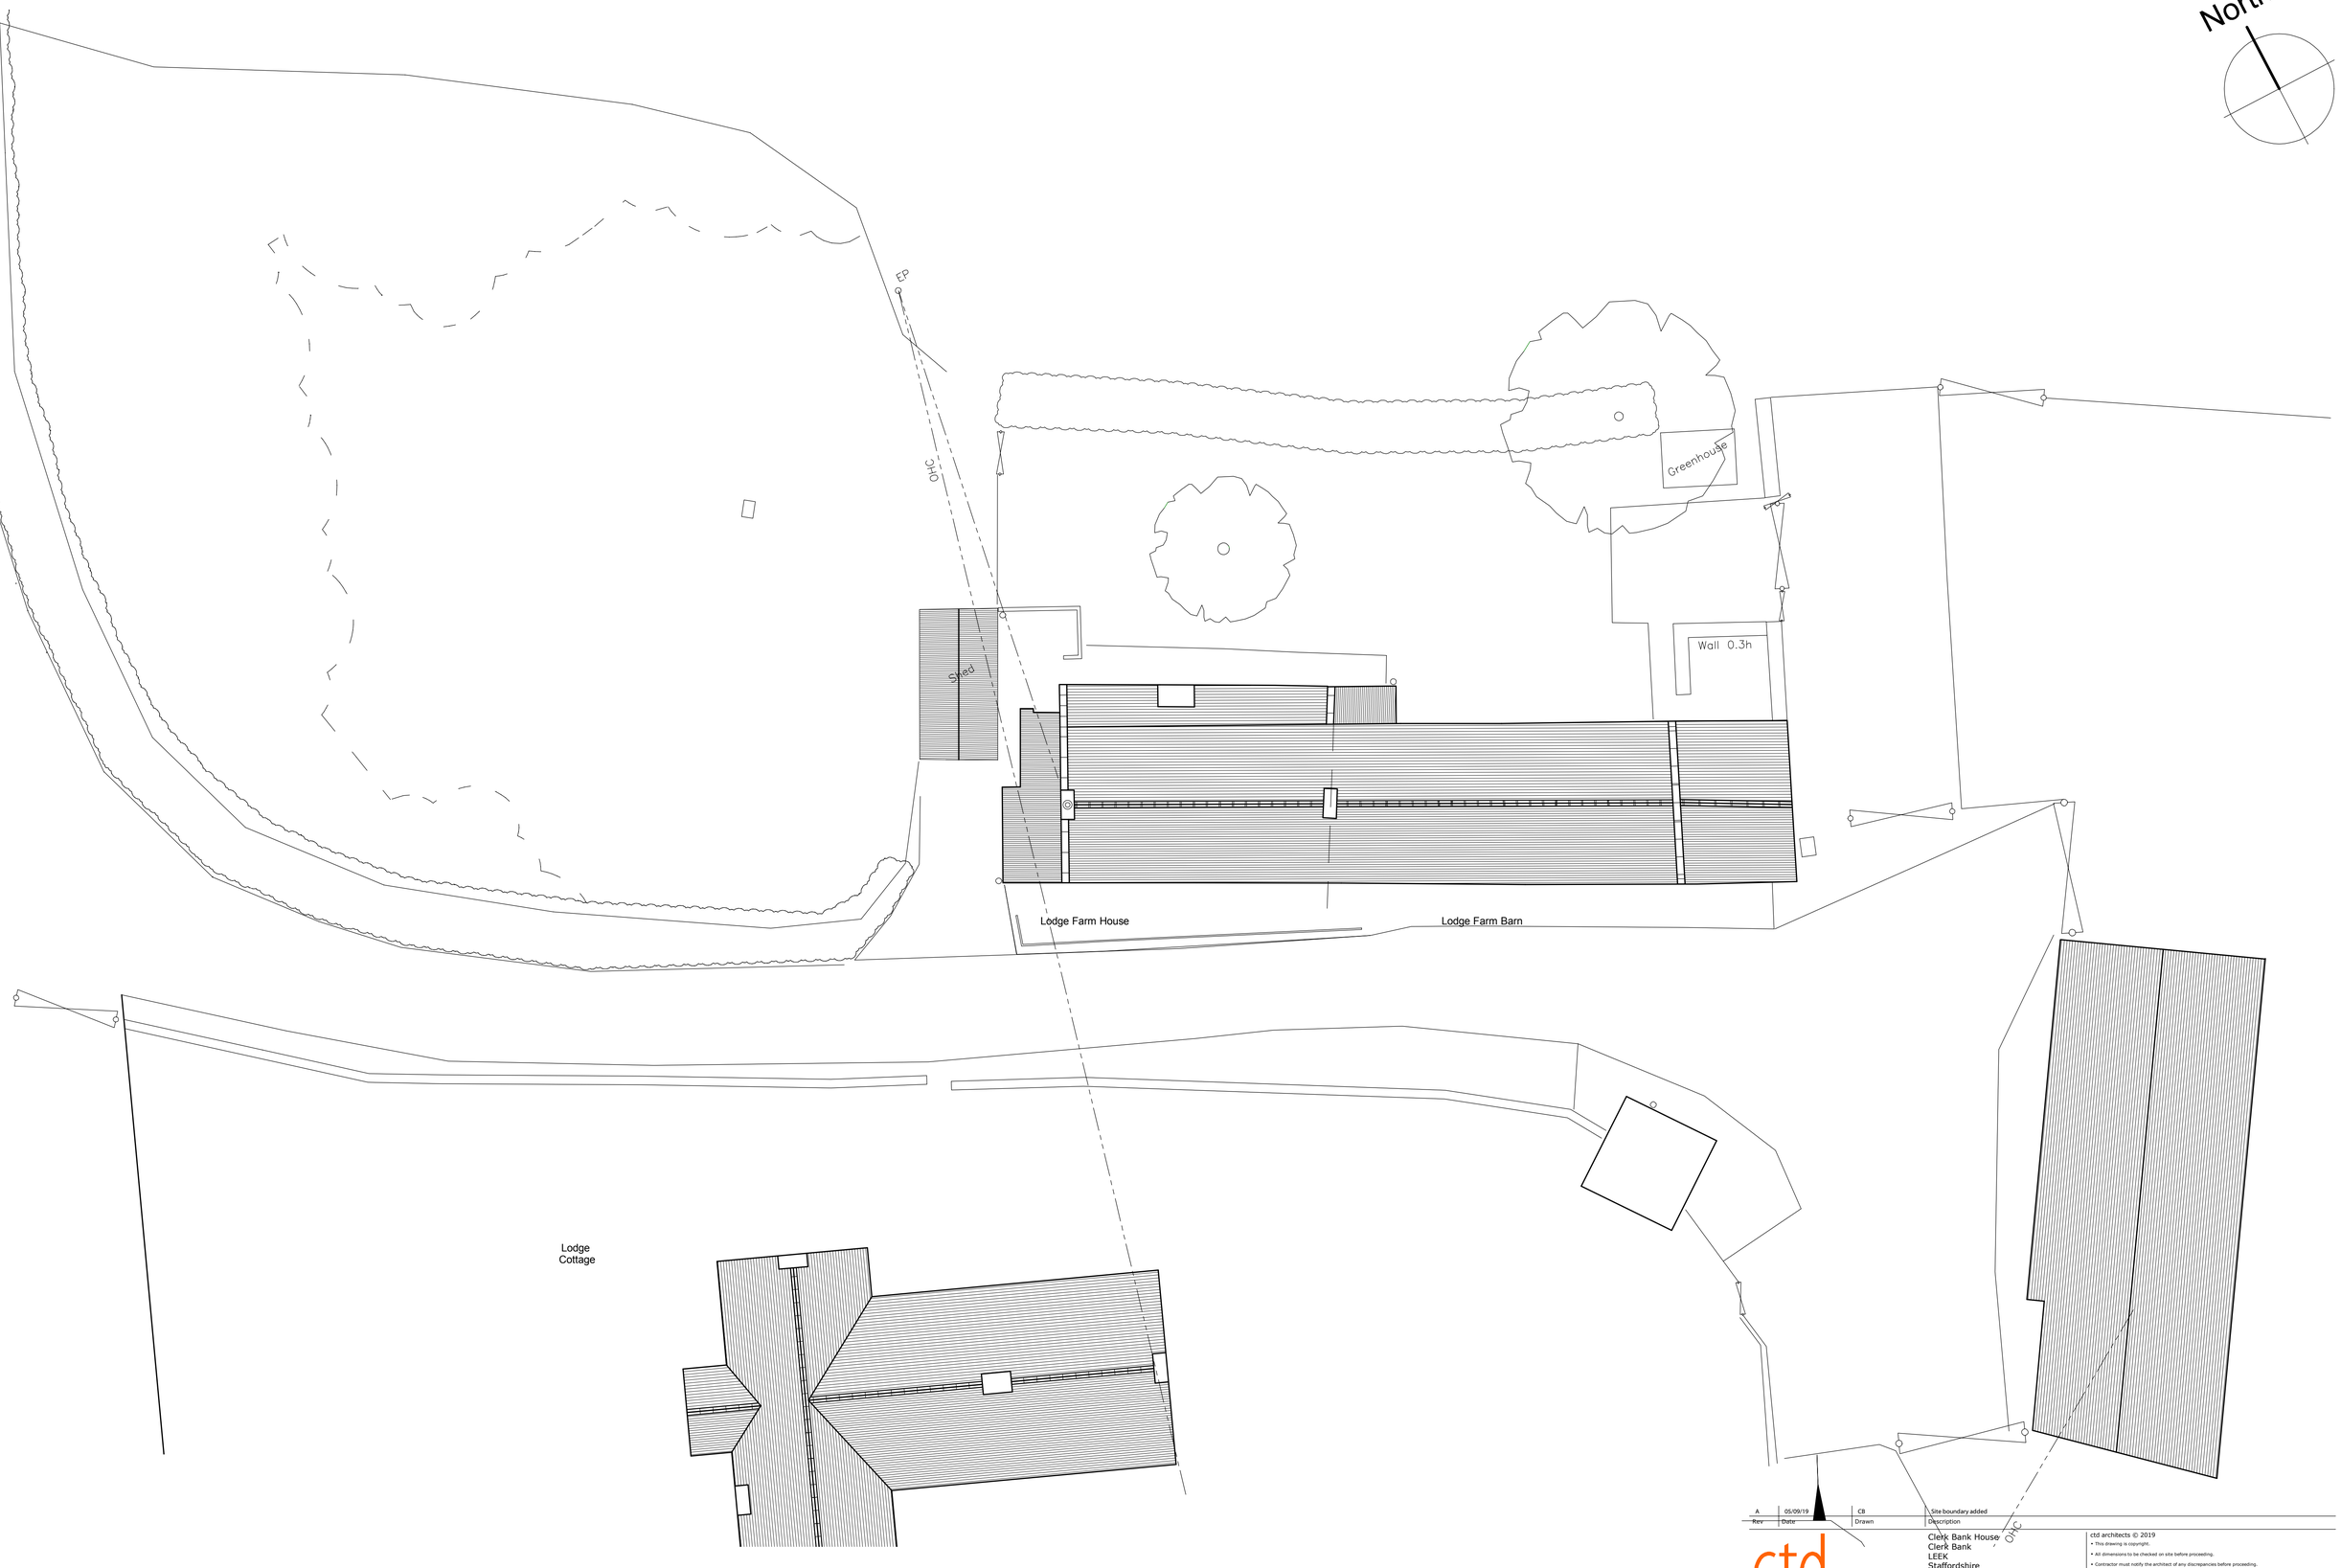

Rev	Date	Drawn	Description
A	05/09/19	CB	Site boundary added

ctd architects

Clerk Bank House
Clerk Bank
LEEK
Staffordshire
ST13 5HE
t : 01538 373477
f : 01538 386503
e : info@ctdarchitects.co.uk
w : www.ctdarchitects.co.uk

ctd architects © 2019
- This drawing is copyright.
- All dimensions to be checked on site before proceeding.
- Contractor must notify the architect of any discrepancies before proceeding.
- Contractor to check/adjust dimensions of new work to suit existing conditions. Do not assume existing structure or details are plumb, square or level.
- All drawings to be read in conjunction with all other consultants drawings and specs.

Client
OGILVY & SNEYD

Project
Basford Lodge Farmhouse & Barn
BASFORD GREEN, ST13 7ER

Status
PLANNING/ LISTED BUILDING CONSENT

Title
Site Plan 'as existing'

Scale	Size	Drawn	Chk'd	Date
1:100	A1	SJ	CH	08.04.2019

Job No.	Drawing No.	Rev.
1910	AL03	A