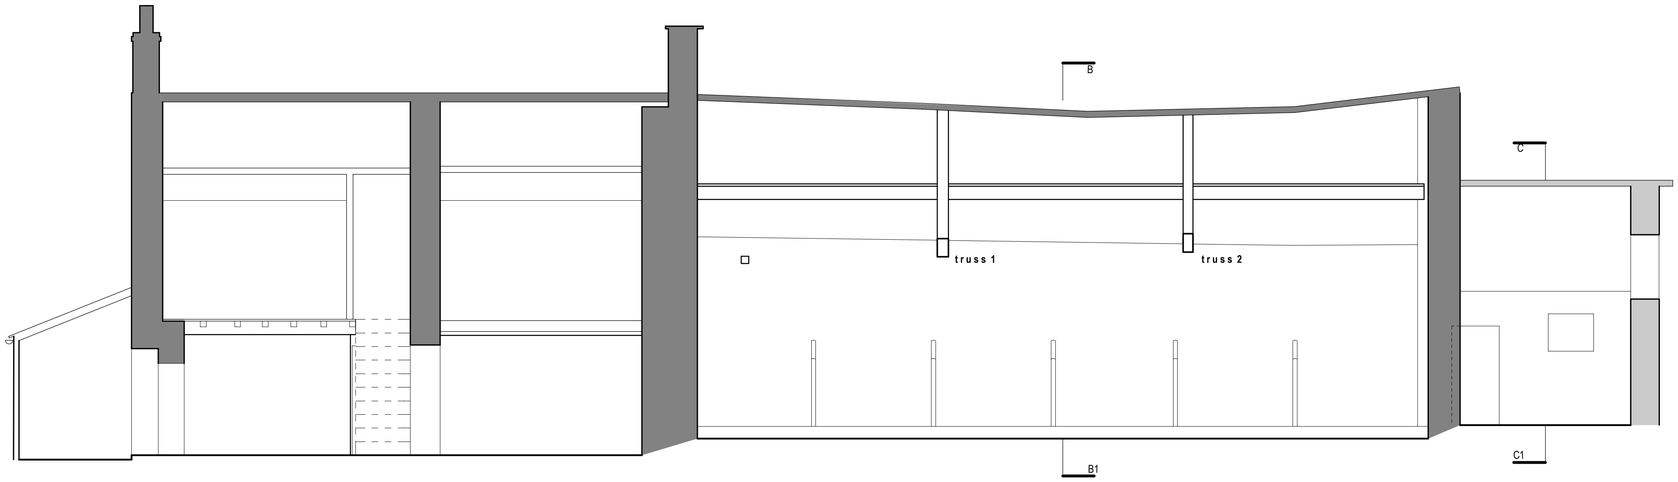

SECTION A:A1
'AS EXISTING'

lodge farm house

lodge farm barn

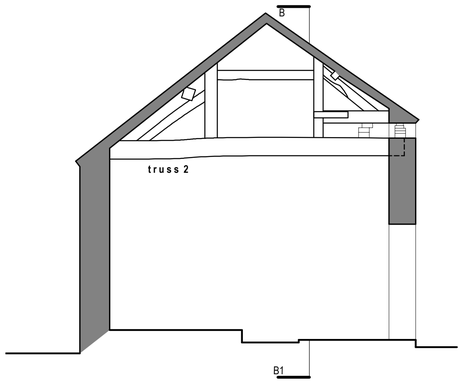

SECTION B:B1
'AS EXISTING'

lodge farm barn

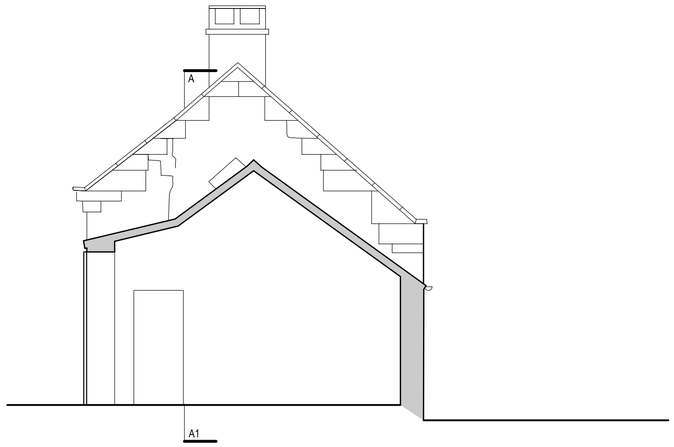

SECTION C:C1
'AS EXISTING'

lodge farm barn

PHASE 1 - C18

PHASE 2 - C19

PHASE 3 - 1960'S

Rev	Date	Drawn	Description
-	-	-	-

ctd architects

Clerk Bank House
Clerk Bank
LEEK
Staffordshire
ST13 5HE
t : 01538 373477 e : info@ctdarchitects.co.uk
f : 01538 386503 w : www.ctdarchitects.co.uk

ctd architects © 2019
• This drawing is copyright.
• All dimensions to be checked on site before proceeding.
• Contractor must notify the architect of any discrepancies before proceeding.
• Contractor to check/adjust dimensions of new work to suit existing conditions. Do not assume existing structure or details are plumb, square or level.
• All drawings to be read in conjunction with all other consultants drawings and specs.

Client: OGILVY & SNEYD

Project: Basford Lodge Farmhouse & Barn
BASFORD GREEN, ST13 7ER

Status: SURVEY DRAWING

Title: Sections 'as existing'

Scale	Size	Drawn	Chk'd	Date
1:50	A1	SJ	CH	08.04.2019

Job No.	Drawing No.	Rev.
1910	AL06	-