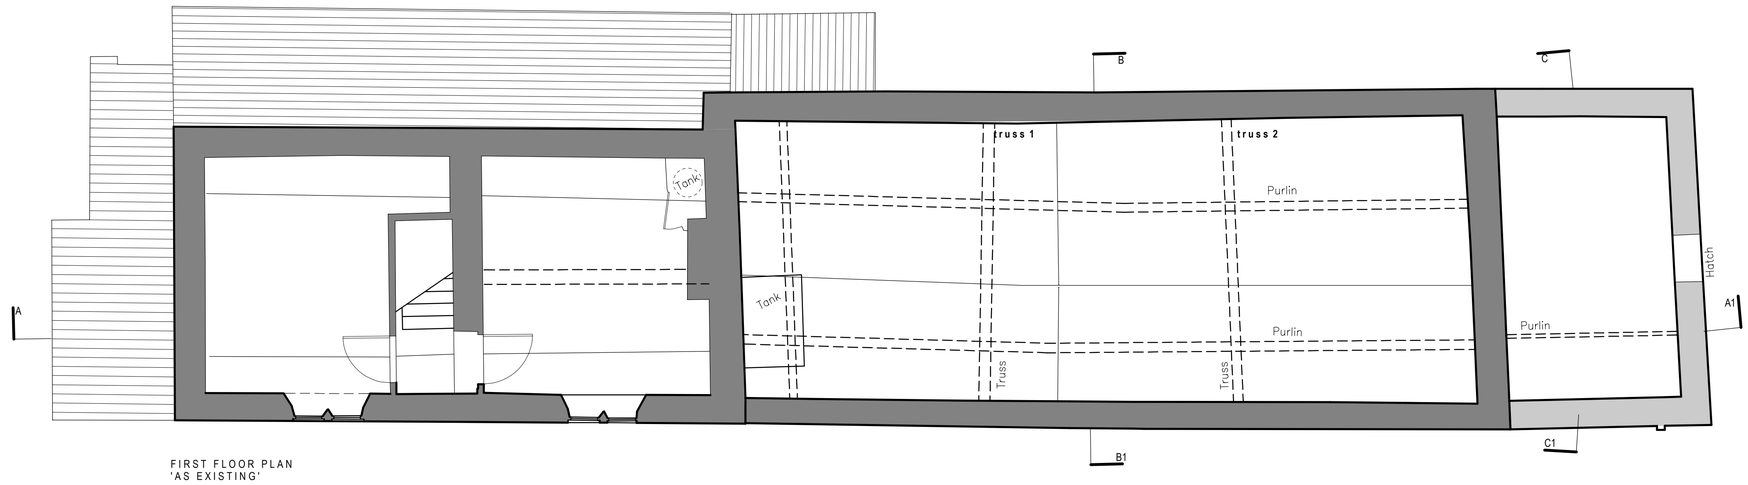

FIRST FLOOR PLAN
'AS EXISTING'

lodge farm house

lodge farm barn

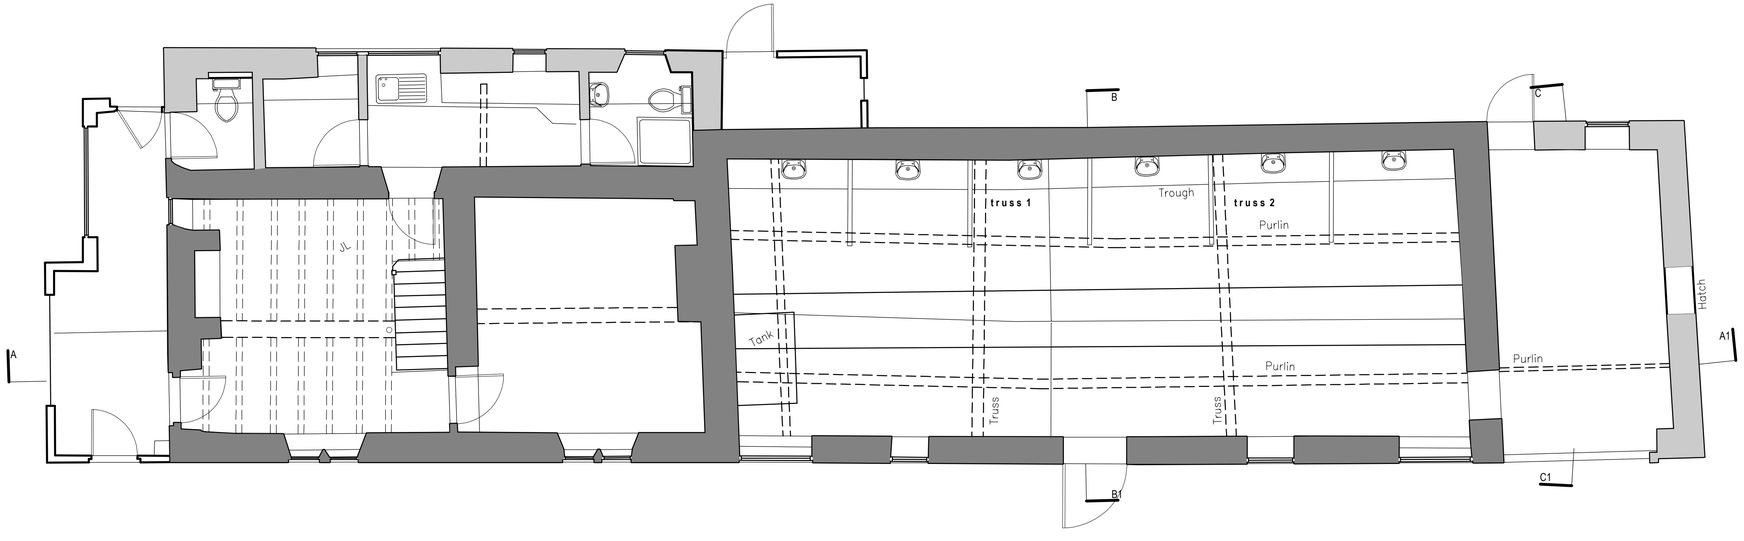

GROUND FLOOR PLAN
'AS EXISTING'

lodge farm house

lodge farm barn

PHASE 1 - C18

PHASE 2 - C19

PHASE 3 - 1960'S

Rev	Date	Drawn	Description
-	-	-	-

ctd architects

Clerk Bank House
Clerk Bank
LEEK
Staffordshire
ST13 5HE
t : 01538 373477
f : 01538 386503
e : info@ctdarchitects.co.uk
w : www.ctdarchitects.co.uk

ctd architects © 2019
- This drawing is copyright.
- All dimensions to be checked on site before proceeding.
- Contractor must notify the architect of any discrepancies before proceeding.
- Contractor to check/adjust dimensions of new work to suit existing conditions. Do not assume existing structure or details are plumb, square or level.
- All drawings to be read in conjunction with all other consultants drawings and specs.

Client: OGILVY & SNEYD

Project: Basford Lodge Farmhouse & Barn
BASFORD GREEN, ST13 7ER

Status: SURVEY DRAWING

Title: Ground & First Floor Plans 'as existing'

Scale: 1:50 | Size: A1 | Drawn: SJ | Chk'd: CH | Date: 08.04.2019

Job No.: 1910 | Drawing No.: AL04 | Rev.: -