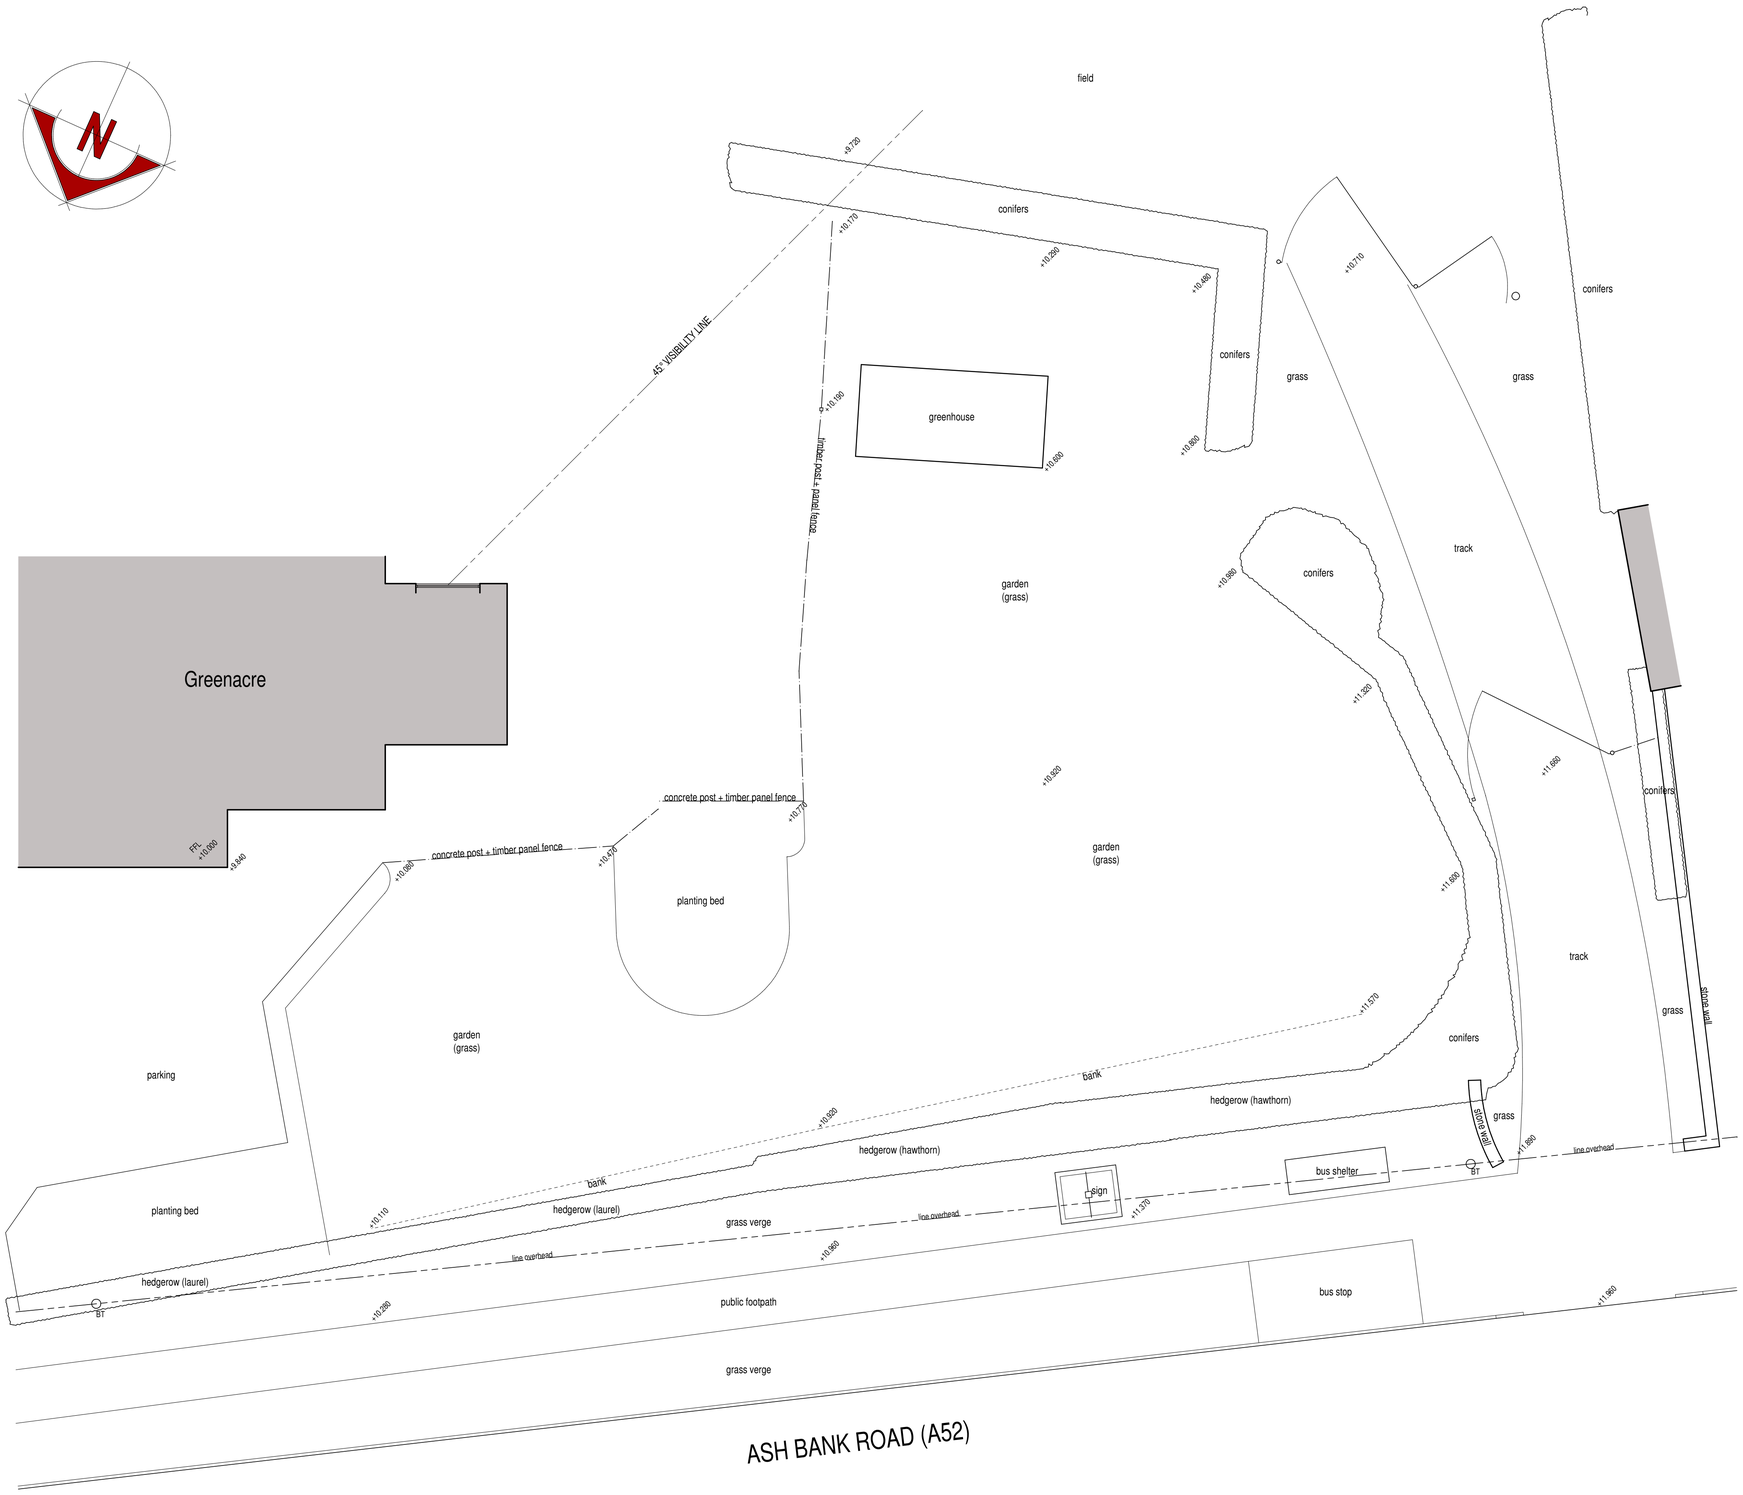

scale bar @ 1:100

Mr Adams

PROPOSED OUTLINE PLANNING FOR DWELLING ON LAND OFF GREENACRE, WERRINGTON, STOKE-ON-TRENT, ST9 0DT

EXISTING CONDITIONS SITE PLAN

Date	Sheet	Scale
JANUARY 2019	A1	1:100
Drg No.	Rev.	Drawn
2019-2390-01	A	NAW

A - 10/05/2019 - NORTH POINT ADDED TO DRAWING FOLLOWING PLANNING OFFICER'S FEEDBACK

SAMMONS Architectural LIMITED
Chartered Institute of Architectural Technologists Registered Practice
10 Cawdry Buildings, Fountain Street, Leek. ST13 6JP
Telephone: 01538 386002
E-mail: info@sammonsltd.co.uk
Web: www.sammonsltd.co.uk

This drawing is copyright.
All dimensions must be checked prior to commencement.