© MAC ARCHITECTURAL DESIGN LTD 2018. All rights reserved.
This Drawing and its contents has been produced for the Client only and is not intended for any other person or for any other purpose than the Drawing Status. No part of this drawing and associated graphical contents may be reproduced, copied, modified or distributed, without the prior written consent of MAC Architectural Design Ltd.



West Elevation Scale 1:100



South Elevation Scale 1:100

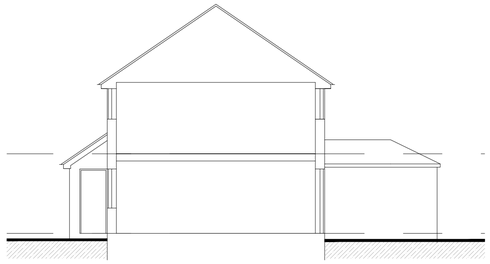

North Elevation Scale 1:100



East Elevation Scale 1:50

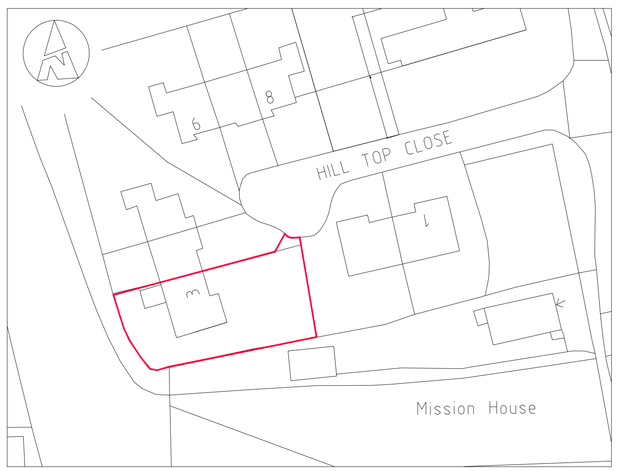

Site Plan Scale 1:500

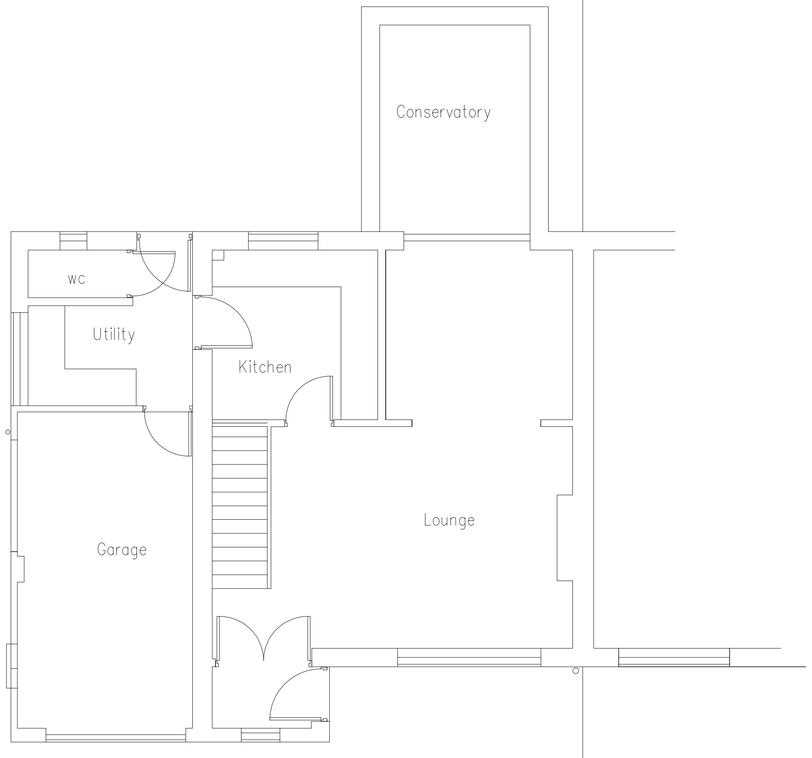

Ground Floor Plan Scale 1:50

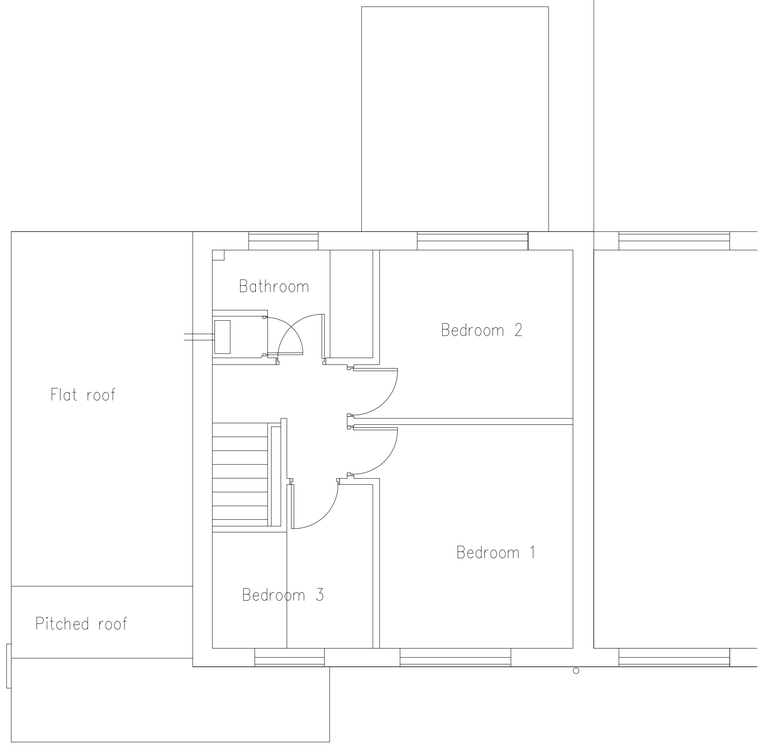

First Floor Plan Scale 1:50

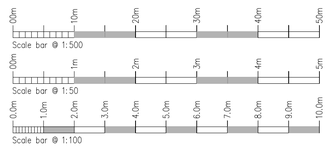

Rev.	Drawn	Comments.	Date

MAC
ARCHITECTURAL DESIGN LTD
Moorland House, 123 Moorland Road, Burslem, ST6 1JD.
T:01782 503302 E:admin@mac-arch.co.uk

Client:
Mr & Mrs Brownsill.

Project:
Proposed Extension & Alterations
at 3 Hill Top,
Brown Edge, Stoke on Trent,
Staffordshire ST6 8SZ.

Title:
Survey as Existing.

Status:
Planning.

Paper A1: Drawn: AC Bailey. Date: 21.08.19 Ref: 1638-01