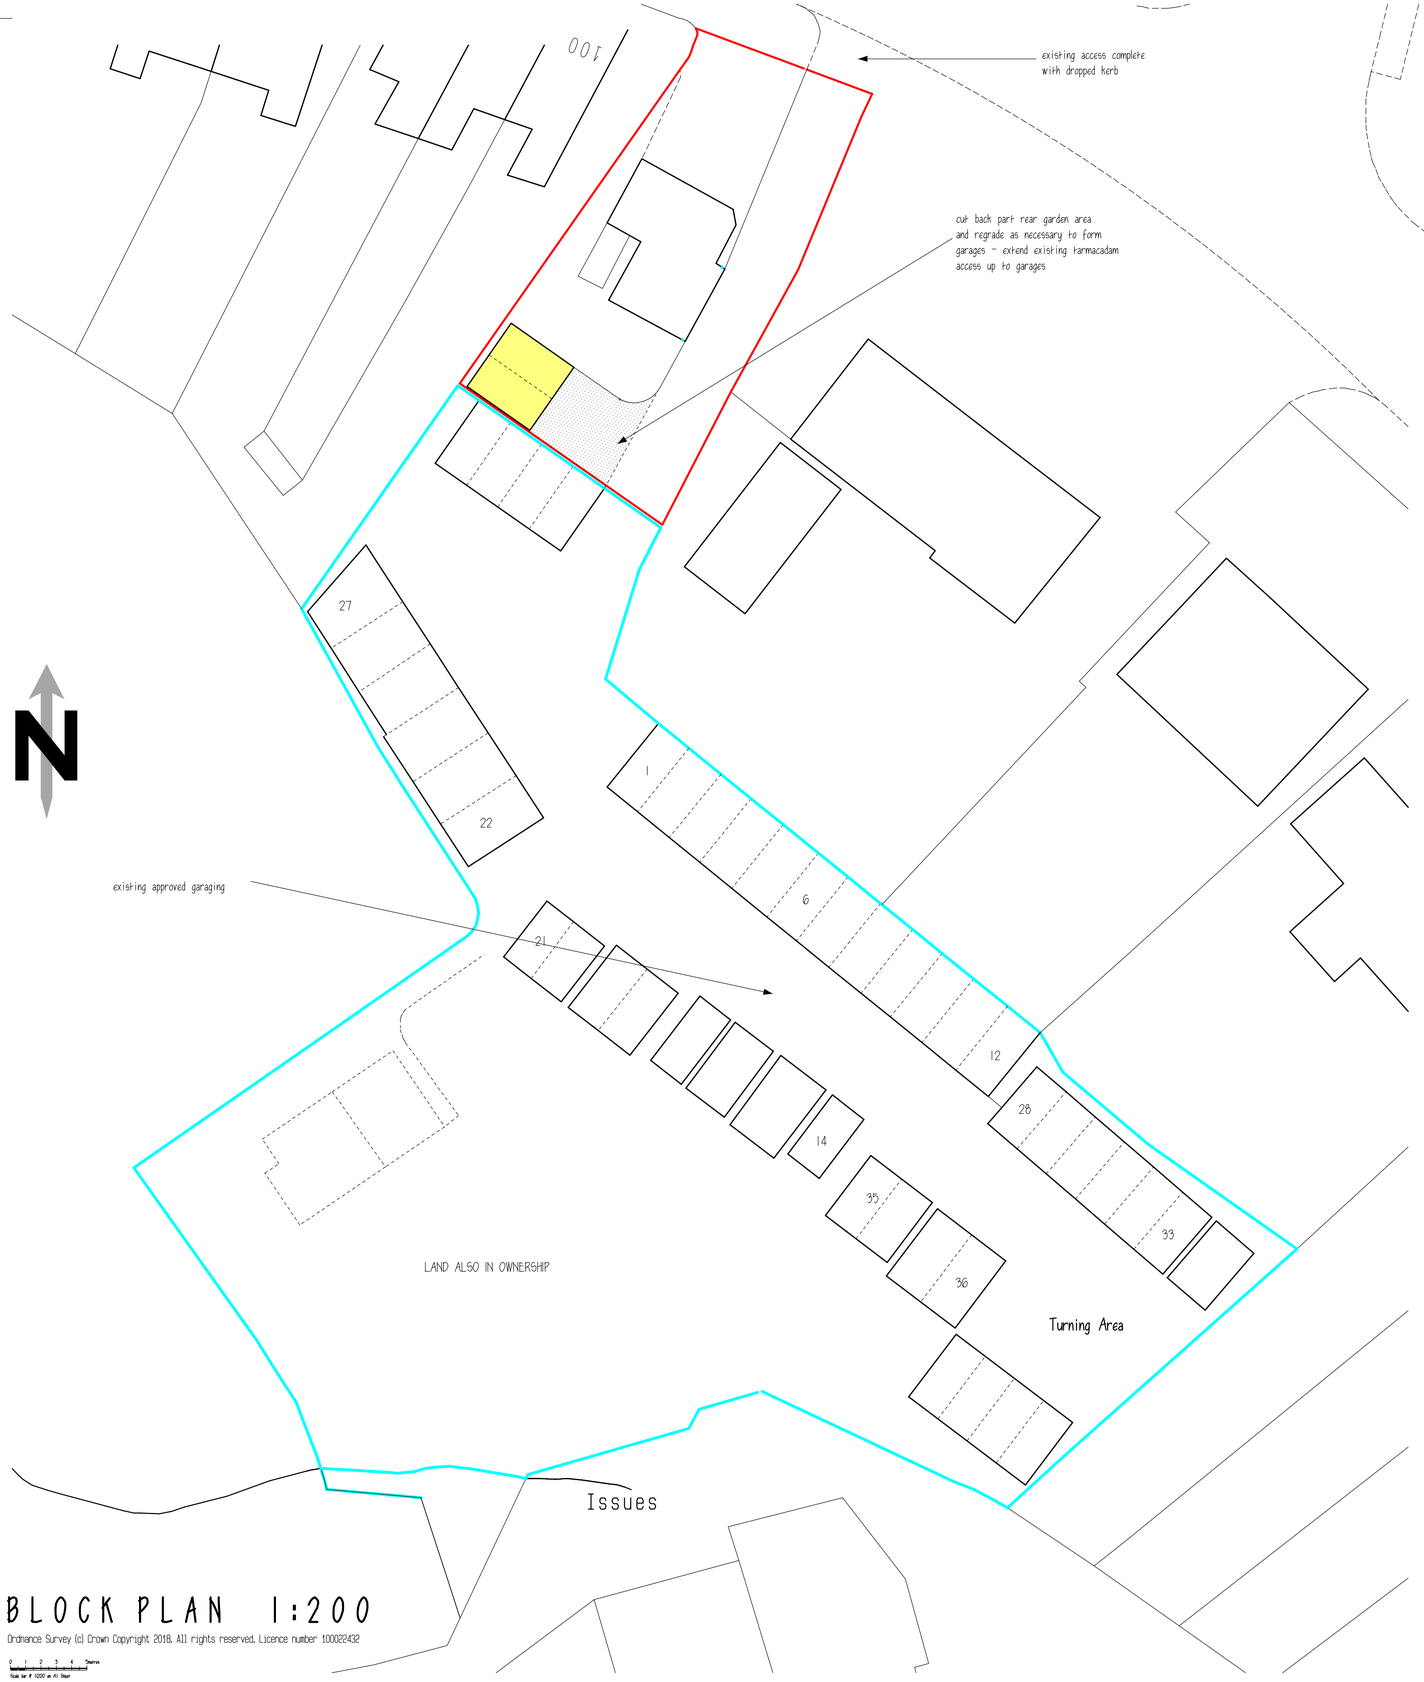

BLOCK PLAN 1:200

Ordnance Survey (c) Crown Copyright 2018. All rights reserved. Licence number 100022432

0 1 2 3 4 5metres
Scale bar if 1:200 on A1 Sheet

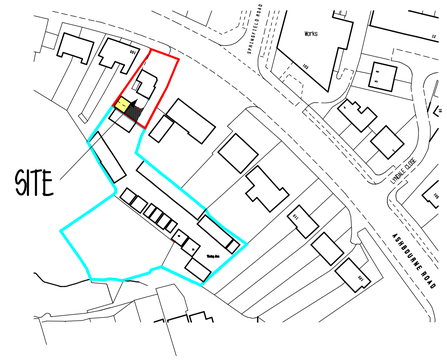

LOCATION PLAN 1:1250

0 10 20 30 40 50m
Scale bar 1:1250 on A1 Sheet

RICS
The mark of
property professionalism worldwide

Clients are advised to clarify dimensions with the author prior to setting out and not to scale from the drawing. This drawing is copyright and should not be reproduced without the written consent of RLM ASSOCIATES.

RLM ASSOCIATES

JOB	LAND REAR 102, ASHBOURNE RD., LEEK.
CLIENT	Mr. R. LYMER.
DRAWING	BLOCK AND LOCATION PLANS - NEW GARAGES - AMENDED.
DATE	August 2019.
SCALE	As Stated.
DRWG No.	RLM896/5.
REVISION	A.