©MAC ARCHITECTURAL DESIGN LTD 2018. All rights reserved.
This Drawing and its contents has been produced for the Client only and is not intended for any other person or for any other purpose than the Drawing Status. No part of this drawing and associated graphical contents may be reproduced, copied, modified or distributed, without the prior written consent of MAC Architectural Design Ltd.

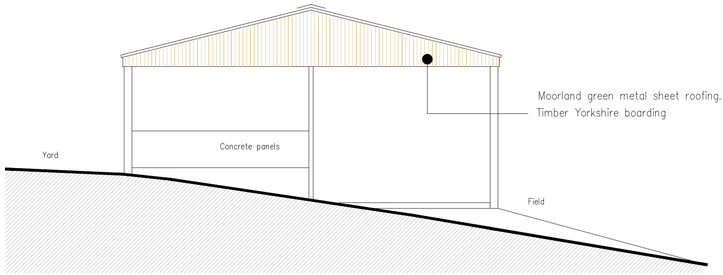

North West Elevation Scale 1:100



North East Elevation Scale 1:100

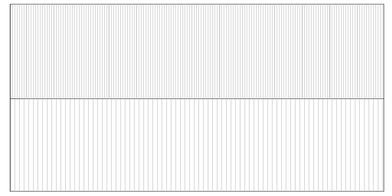

Roof Plan Scale 1:100

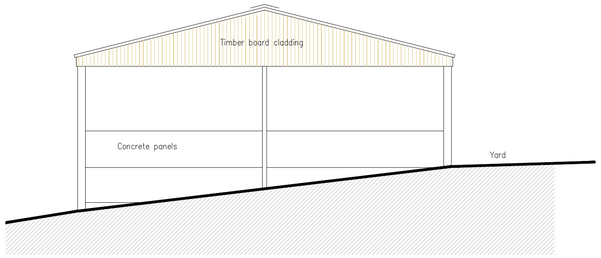

South East Elevation Scale 1:100

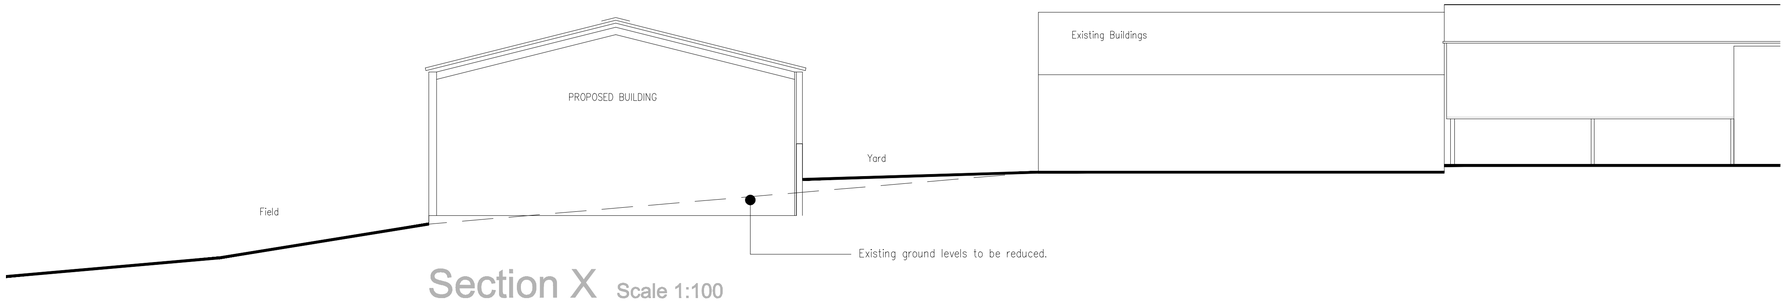

Section X Scale 1:100

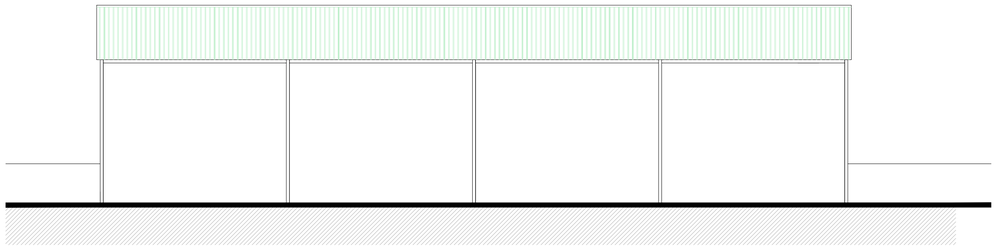

South West Elevation Scale 1:100

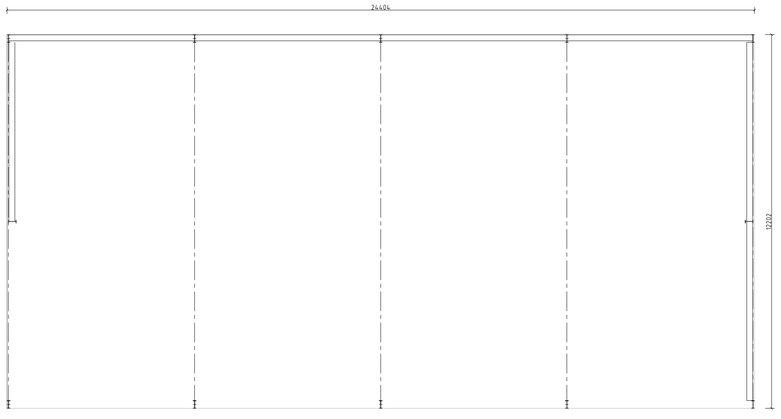

Floor Plan Scale 1:100



Site Plan Scale 1:500

Scale bar @ 1:1250

Scale bar @ 1:100

Scale bar @ 1:500

Rev.	Drawn	Comments.	Date

MAC
ARCHITECTURAL DESIGN LTD
Moorland House, 123 Moorland Road, Burslem, ST6 1JD.
T:01782 503302 E:admin@mac-arch.co.uk

Client:
Mr M Shuker.

Project:
Proposed Agricultural Buildings at Eaves Lane Farm, Eaves Lane, Werrington. Staffordshire ST2 8LY.

Title:
Plans and Elevations.

Status:
Planning.

A1: Drawn: AC Bailey August 2019 Drawing Ref: 1602-06