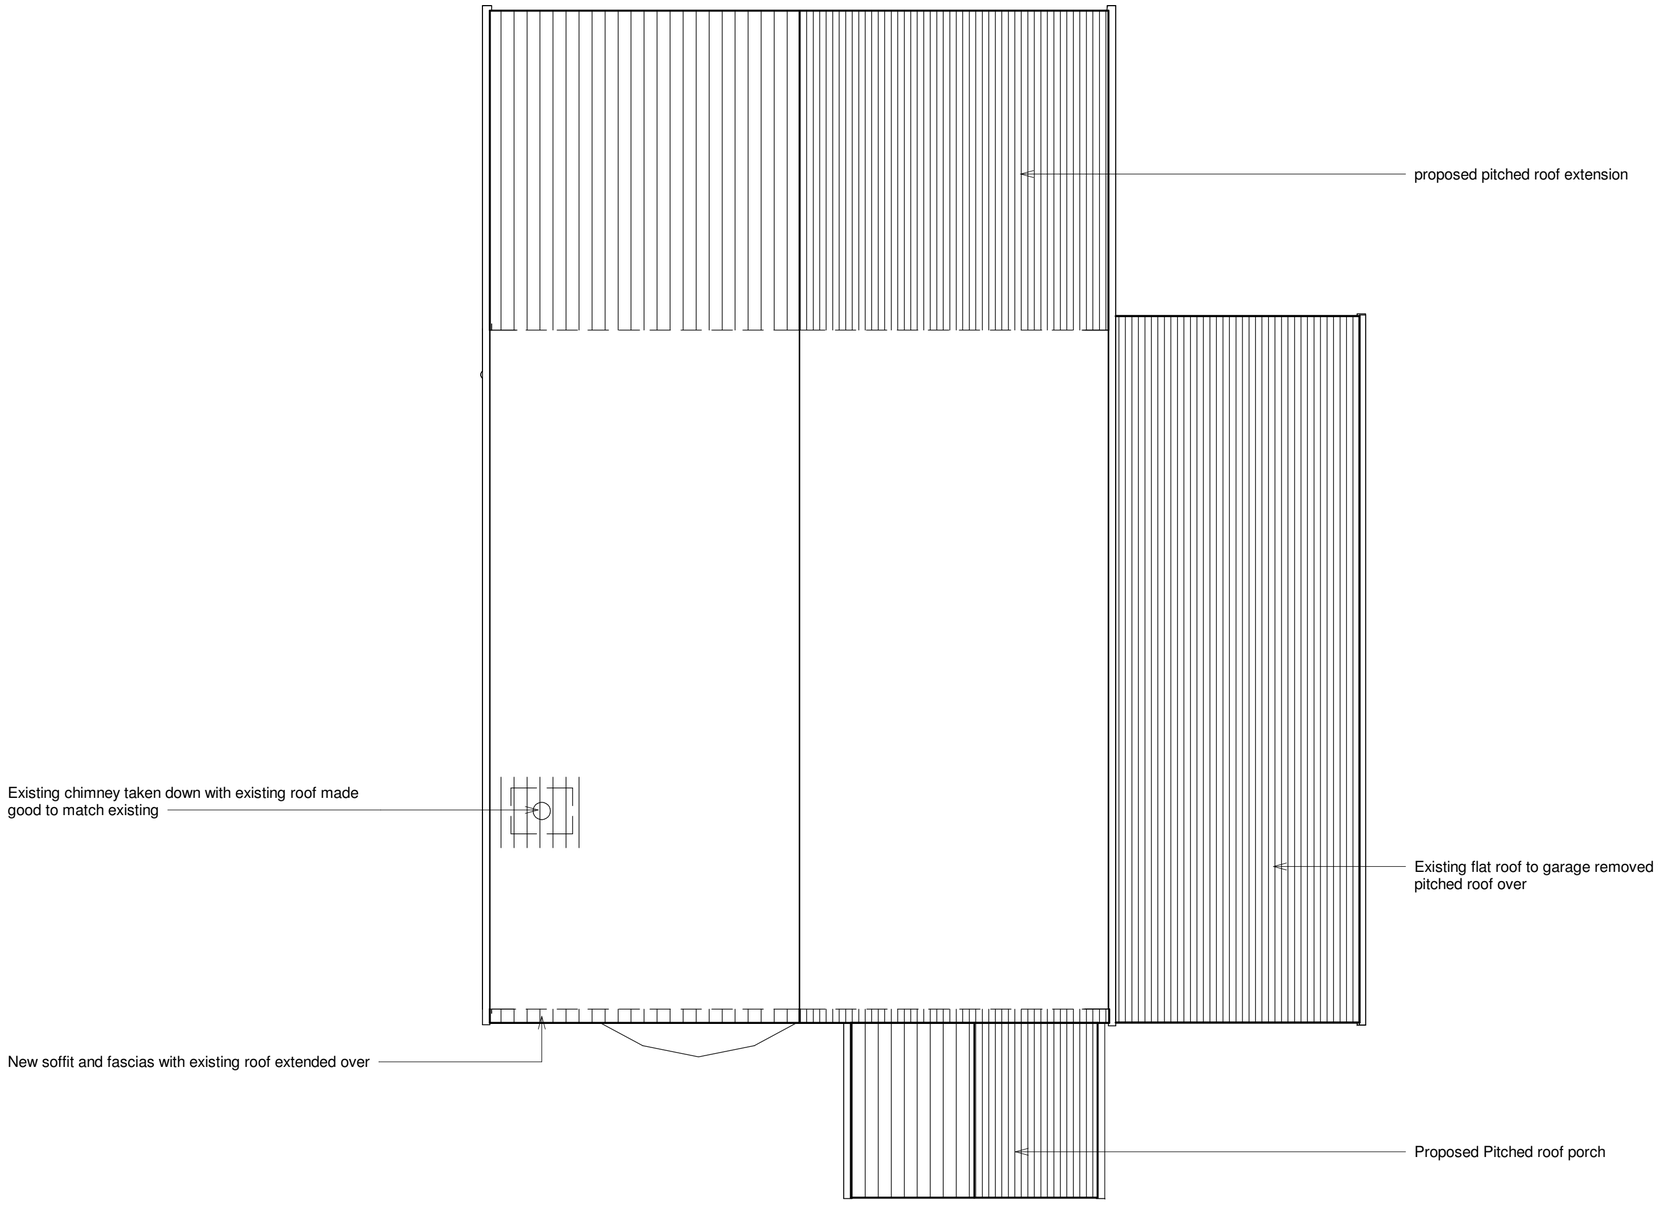

1
0203

02- Roof Plan - As Proposed

SCALE 1 : 50

Scale 1 : 50

0 0.5 1 2.5 5 m

\\NAS-6E-EB-28\Documents\Drawings\Current Drawings\3138 MORTON\01-Architectural\01 WIP\AM19-SA-XX-XX-M3-A-0003.rvt

All heights, sizes and dimensions should be checked on site by the contractor before any work is put in hand.

Figured dimensions should be taken in preference to scaling and any errors or omissions reported to the architect at once.

This drawing has been prepared in accordance with the CDM (Construction Design and Management) and all foreseeable design risks to those involved or affected by construction have been avoided wherever possible.

Rev	Date	By	Detail

Drawing status

Planning

Client

Mrs A Morton

Project/Location

2 Storey Extension and Internal Alterations

311 Cheadle Road
Cheddleton
Stoke-On-Trent
Staffordshire
ST13 7BQ

SMYTHEMAN ARCHITECTURAL
CIAT Registered Practice

12 High Street
Tean, Stoke-on-Trent
ST10 4DZ
United Kingdom

T +44 (0)1538 722097
F +44 (0)1538 722185
mail@smytheman.co.uk
www.smytheman.co.uk

Drawing title

Roof Plan - As Proposed

Date	Drawn	Checked	Job No.
09/23/19	GL	Checker	3138

Scale(s)

1 : 50 @A2

Drawing number **Revision**

AM19-SA-XX-XX-DR-A-0203