

1 / 0401 — Front Elevation - As Existing
SCALE 1 : 50

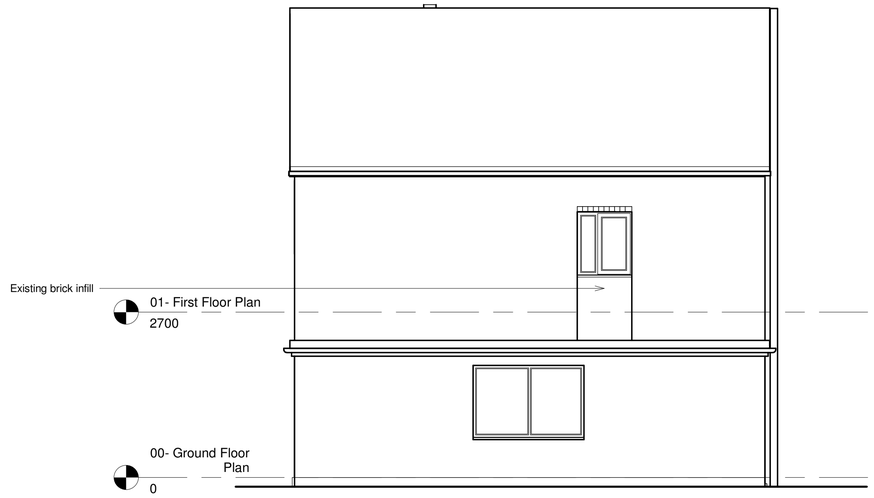

4 / 0401 — Side Elevation B - As Existing
SCALE 1 : 50



3 / 0401 — Rear Elevation - As Existing
SCALE 1 : 50

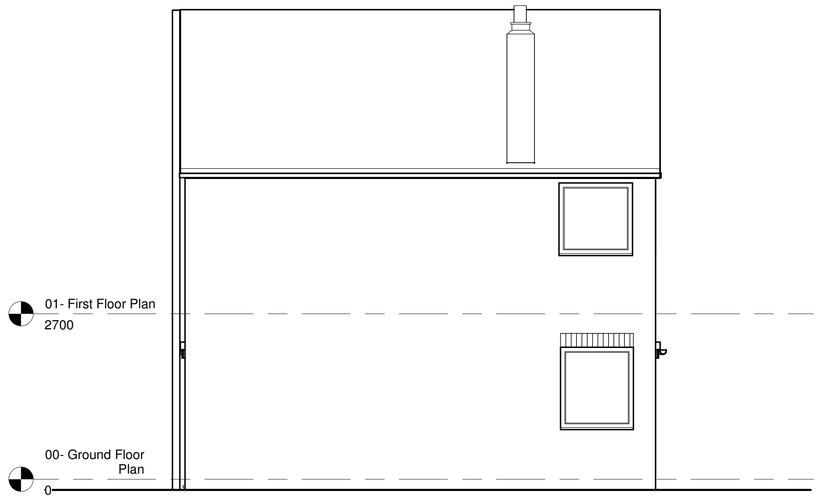

2 / 0401 — Side Elevation A - As Existing
SCALE 1 : 50

All heights, sizes and dimensions should be checked on site by the contractor before any work is put in hand.

Figured dimensions should be taken in preference to scaling and any errors or omissions reported to the architect at once.

This drawing has been prepared in accordance with the CDM (Construction Design and Management) and all foreseeable design risks to those involved or affected by construction have been avoided wherever possible.

Existing materials;
Walls; Imperial sized facing brickwork
Windows; White UPVC double glazed
Doors; White UPVC double glazed
Fascias; Black timber
RWP's/ gutters; Black cast iron
Pitched roof; Plain clay tiles
Flat roof; Asphalt roof

Scale 1 : 50

0 0.5 1 2.5 5 m

Rev	Date	By	Detail

Drawing status
Planning

Client
Mrs A Morton

Project/Location
2 Storey Extension and Internal Alterations

311 Cheadle Road
Cheddleton
Stoke-On-Trent
Staffordshire
ST13 7BQ

SMYTHEMAN ARCHITECTURAL
CIAT
12 High Street
Tean, Stoke-on-Trent
ST10 4DZ
United Kingdom
T +44 (0)1538 722097
F +44 (0)1538 722185
mail@smytheman.co.uk
www.smytheman.co.uk

Drawing title
Elevations As Existing

Date	Drawn	Checked	Job No.
01/26/18	GL	Checker	3138

Scale(s)
1 : 50 @A1

Drawing number **Revision**
AM19-SA-XX-XX-DR-A-0401