

1 0402 Front Elevation - As Proposed

SCALE 1 : 50

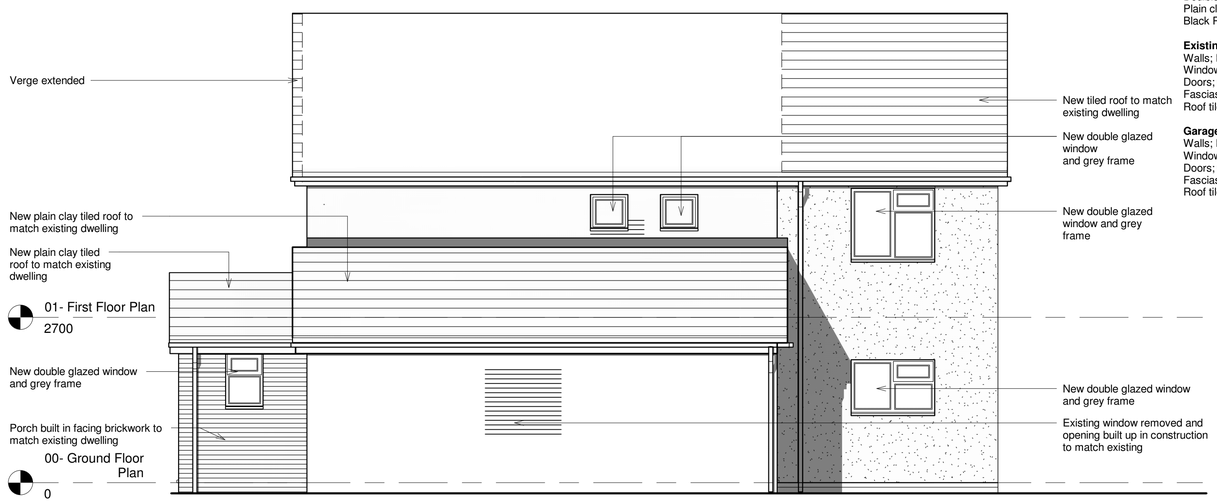

3 0402 Side Elevation B - As Proposed

SCALE 1 : 50



4 0402 Rear Elevation - As Proposed

SCALE 1 : 50

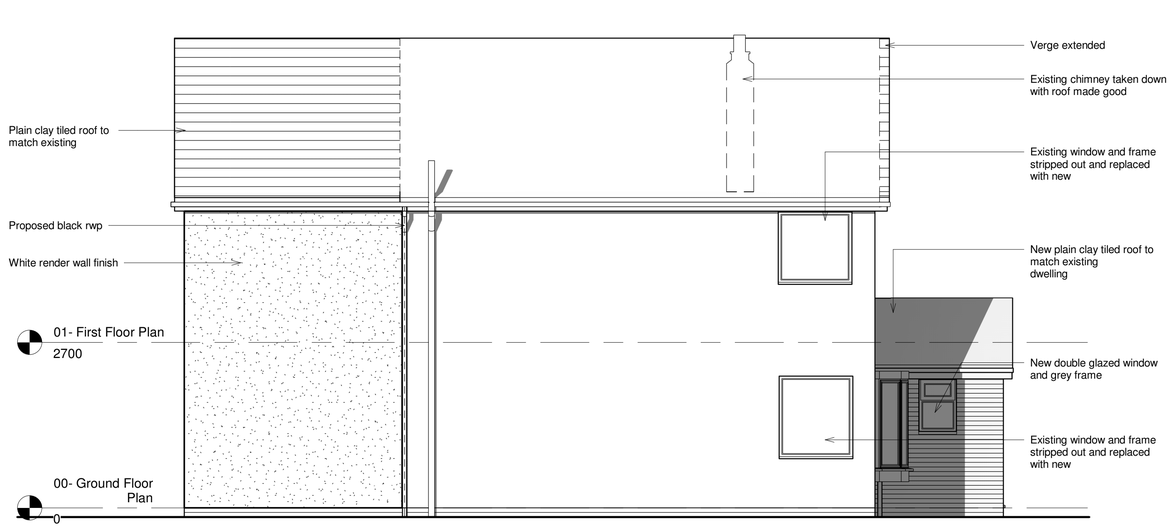

2 0402 Side Elevation A - As Proposed

SCALE 1 : 50

Scale 1 : 50

0 0.5 1 2.5 5 m

All heights, sizes and dimensions should be checked on site by the contractor before any work is put in hand.

Figured dimensions should be taken in preference to scaling and any errors or omissions reported to the architect at once.

This drawing has been prepared in accordance with the CDM (Construction Design and Management) and all foreseeable design risks to those involved or affected by construction have been avoided wherever possible.

Proposed materials;
Porch to front of dwelling
Walls; Facing Brickwork to match existing with
Double glazed windows
Plain clay tile roof finish with timber fascias, soffits.
Black PVC gutters and downpipes

Existing dwelling;
Walls; Existing facing brickwork
Windows; double glazed windows with grey/ anthra frame
Doors; Grey doors with grey/ anthra frames
Fascias/ gutters; Black coloured UPVC
Roof tiles; Plain clay tiles

Garage building;
Walls; Facing brickwork built up off existing wall
Windows; double glazed windows with grey/ anthra frame
Doors; Grey PVC doors and frames
Fascias/ gutters; Black coloured UPVC
Roof tiles; Plain clay tiles to match existing

Rev	Date	By	Detail
S1	24/09/2019		drawing srevised as clients requirements

Drawing status

Planning

Client

Mrs A Morton

Project/Location

2 Storey Extension and Internal Alterations

311 Cheadle Road
Cheddleton
Stoke-On-Trent
Staffordshire
ST13 7BQ

SMYTHEMAN ARCHITECTURAL
CIAT

12 High Street
Tean, Stoke-on-Trent
ST10 4DZ
United Kingdom

T +44 (0)1538 722097
F +44 (0)1538 722185
mail@smytheman.co.uk
www.smytheman.co.uk

Drawing title

Elevations As Proposed

Date	Drawn	Checked	Job No.
09/02/19	G.L	Checker	3138

Scale(s)

1 : 50 @A1

Drawing number **Revision**

AM19-SA-XX-XX-DR-A-0402 S1