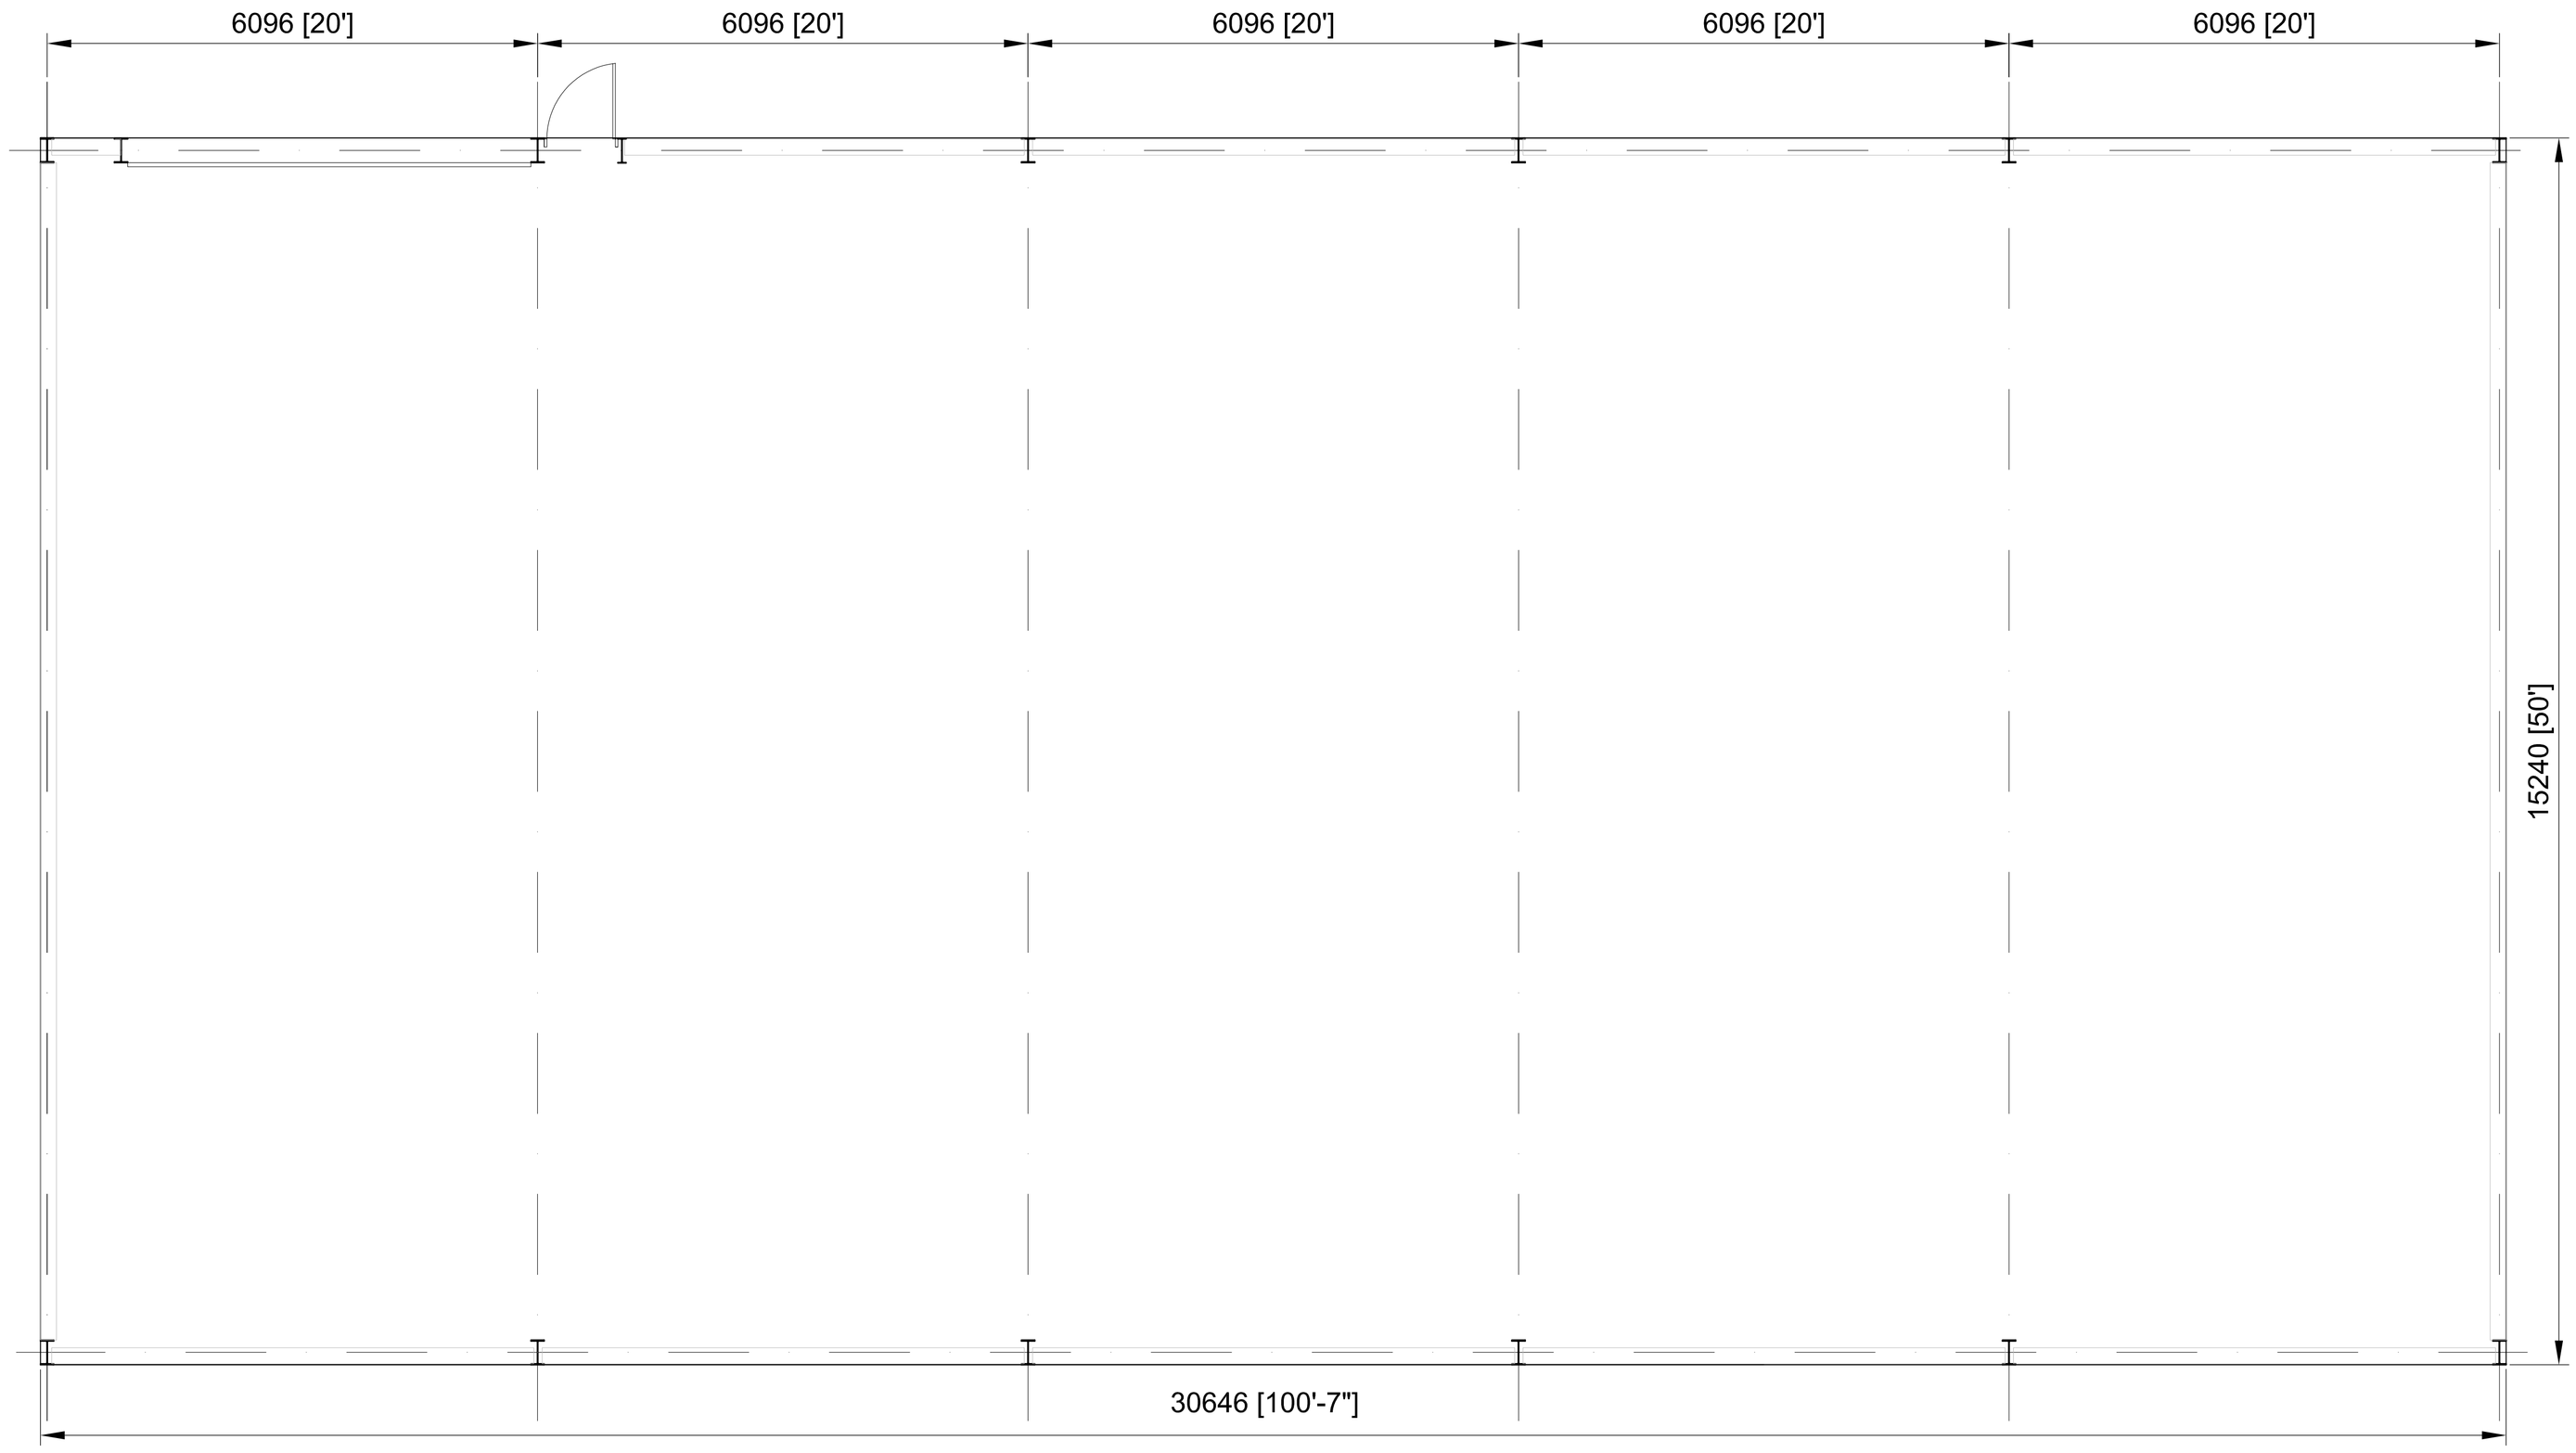

PROPOSED PLAN SCALE 1:50

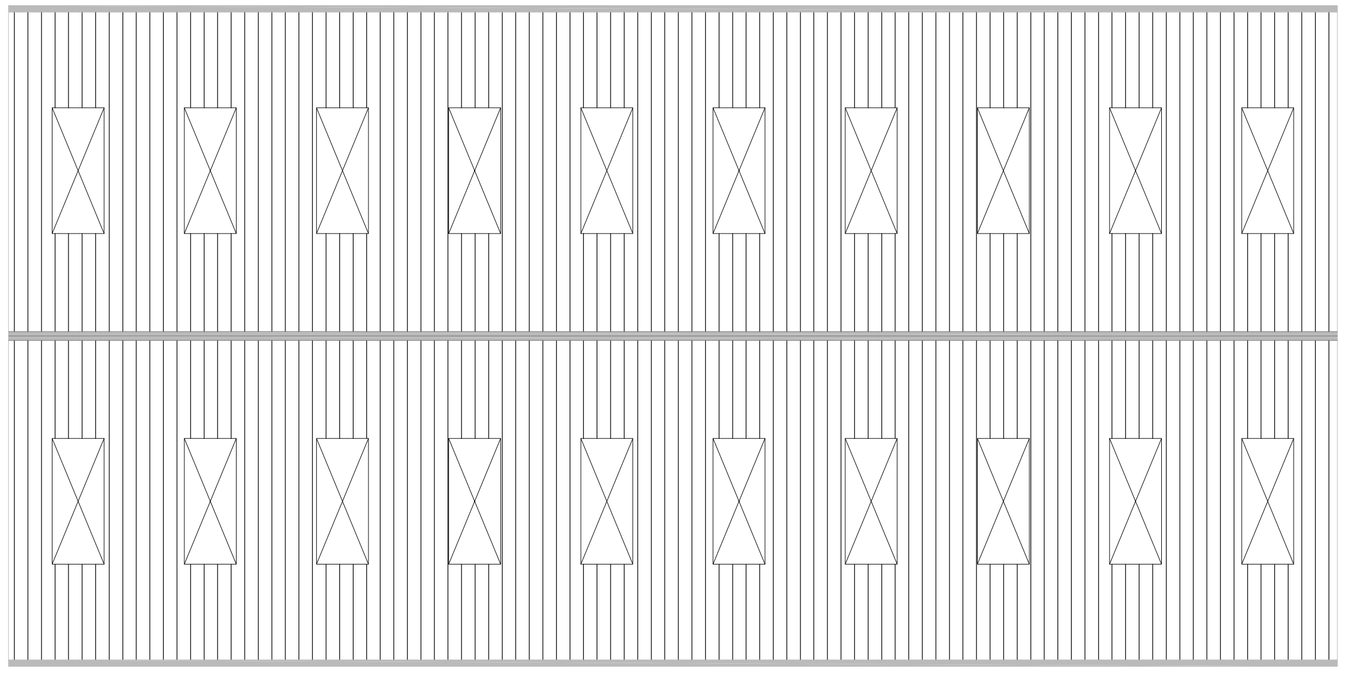

PROPOSED ROOF PLAN SCALE 1:100

Rev	Date	Description
B	02/10/2019	Amendments to drawings
A	13/09/2019	16ft x 16ft Roller shutter and Personal door added to end bay

M J BARRETT
CONSTRUCTIONS
Brookside Business Park
Brookside Road
Uttoxeter Staffs.
ST14 8AT
tel 01889 564253 fax 01889 564210

Client
Mr Rob Whitehurst

Project
Proposed Portal Framed Building @
Lockwood Road, Cheadle,
ST10 4QU

Title
Proposed Plans

Drawn	Date
NNC	Oct 2019
Checked	Scale
.	As Shown@ A1

Status
Planning

Drg No.	Rev
3926 - 01	B

This drawing is Copyright. It is sent to you in confidence. It must not be copied or disclosed to third parties without our written permission. It remains our property and must be returned on request.