Ground Floor

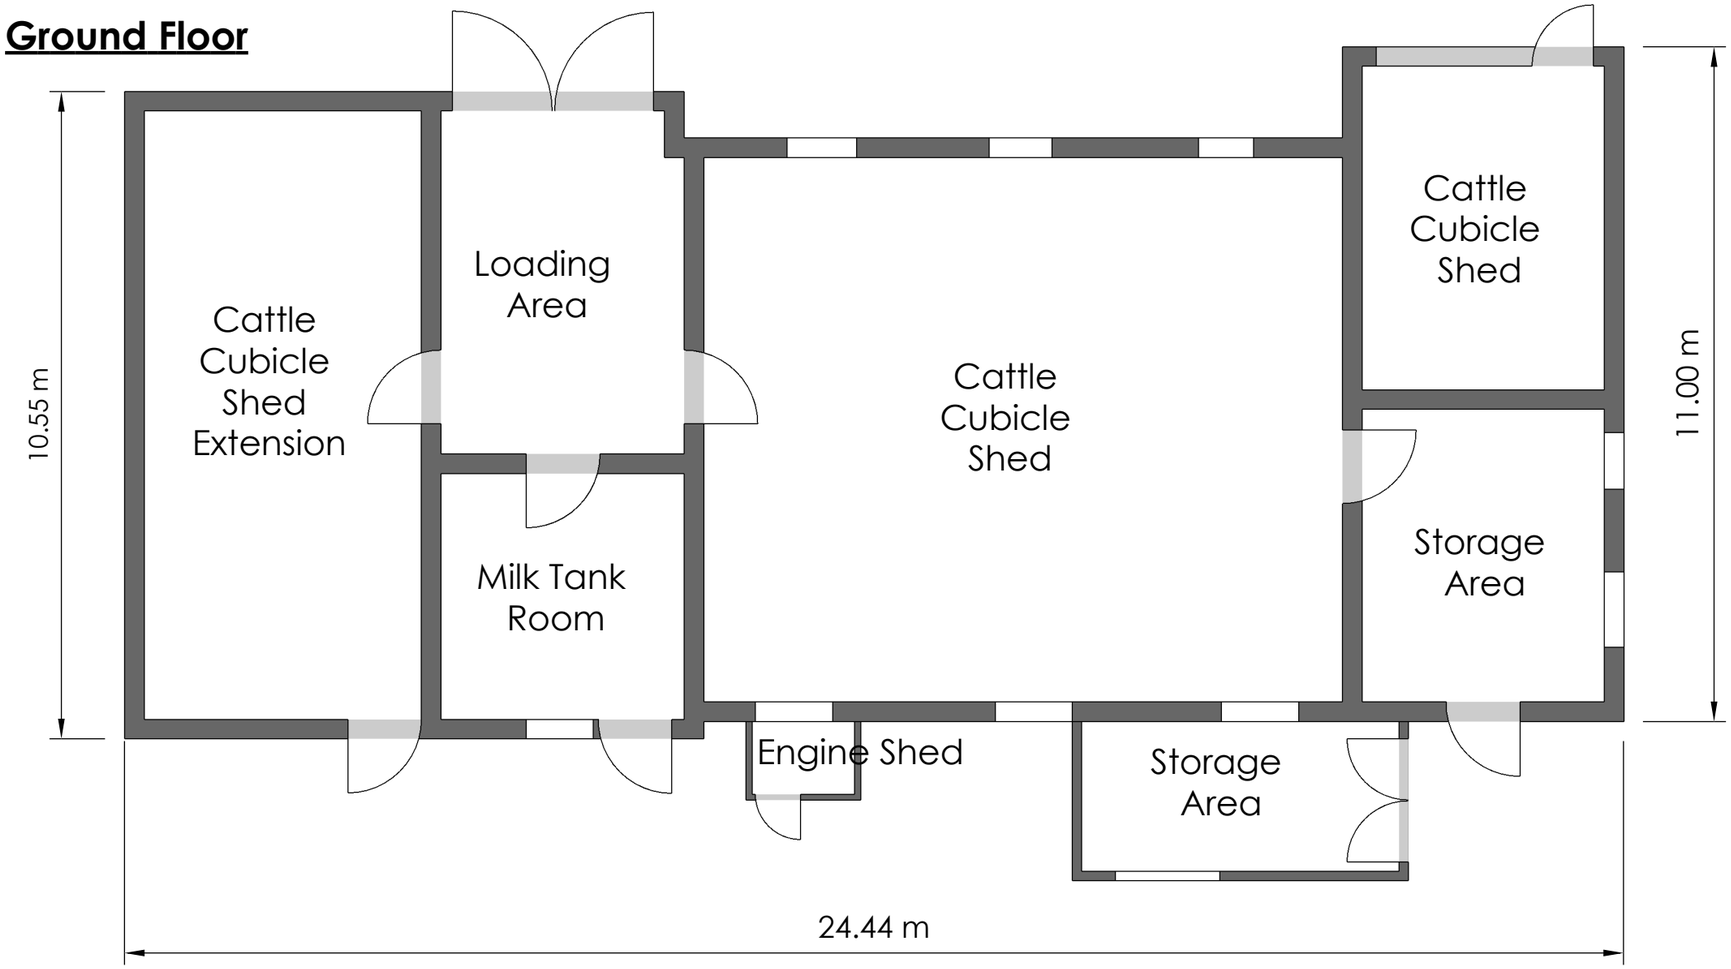

Roof Plan

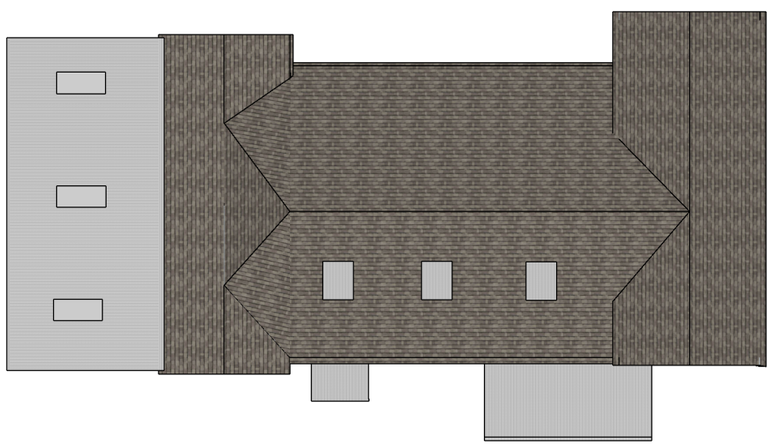

Scale 1:200

N

First Floor

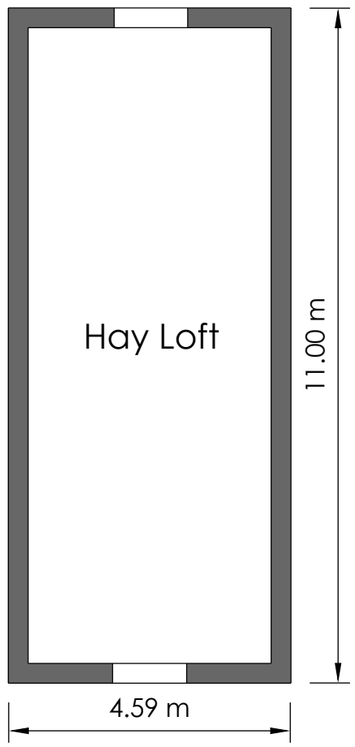

CHANDLER WATSON CONSULTANCY

16 Paragon Close
Cheadle
Staffordshire
ST10 1JD

CLIENT

Mrs E Clowes

PROJECT

Proposed Conversion of Agricultural Building into a dwelling (Use Class C3) at Longhurst Farm

PLANS

Current Floor & Roof Plans

DATE

October 2019

DRAWN BY	SCALE @ A3
ALT	1:100