
Promec
dental sales & build projects
The Dovecote College Farm
Six Ashes Road
Bridgnorth
South Staffordshire WV15 6EL
t: **01384 22 11 55**
e: **info@promecdental.com**
w: **www.promecdental.com**

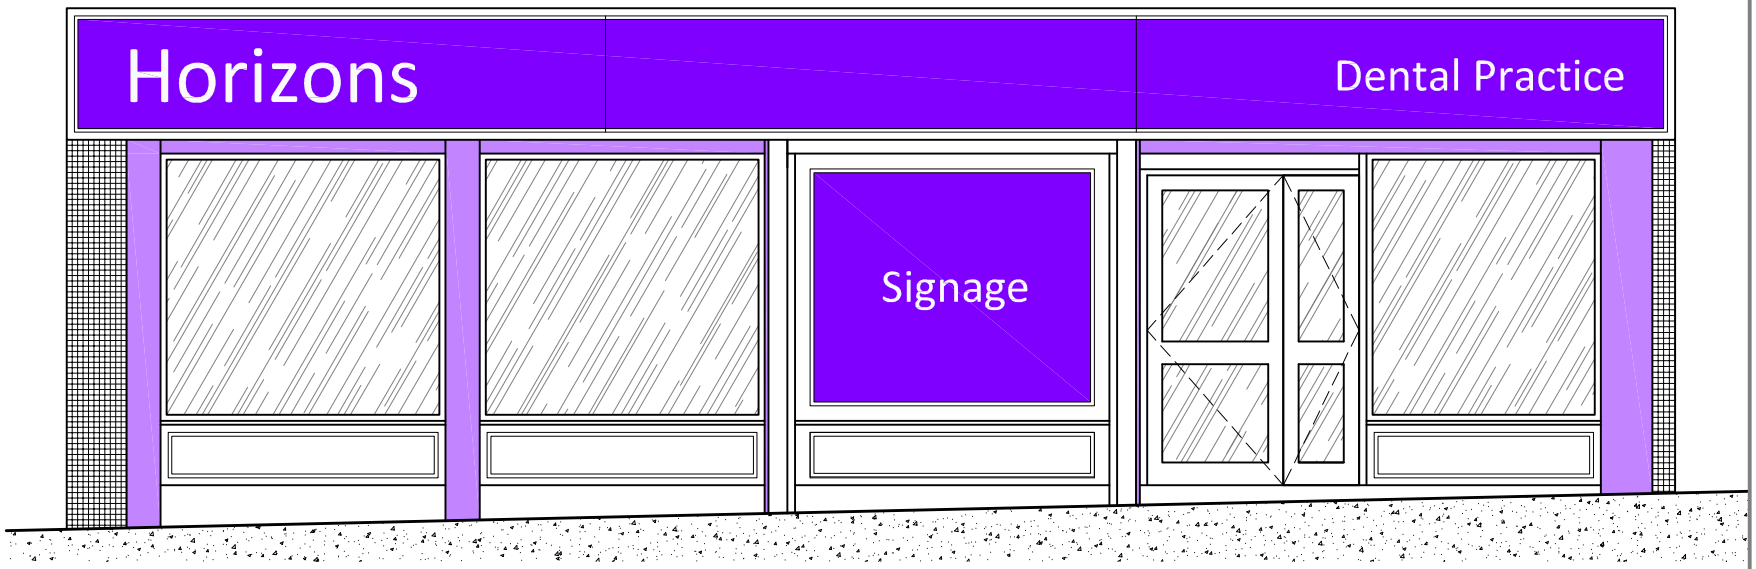

EXISTING DENTAL PRACTICE FRONTAGE

FRONT ELEVATION - 1:50

Notes:

Rev:	Date:	Revision:

Client:
Horizons Dental Centre

Project:
67 High St, Biddulph, Stoke-on-Trent ST8 6AA

Title:
Existing Shop Front

Date:	Drawn By:	Scale:
03/10/19	**GSP**	**1:50 @ A4**

Drawing No:		Rev:
QO90171	**ESF**	**-**