Location Plan Scale 1:1250

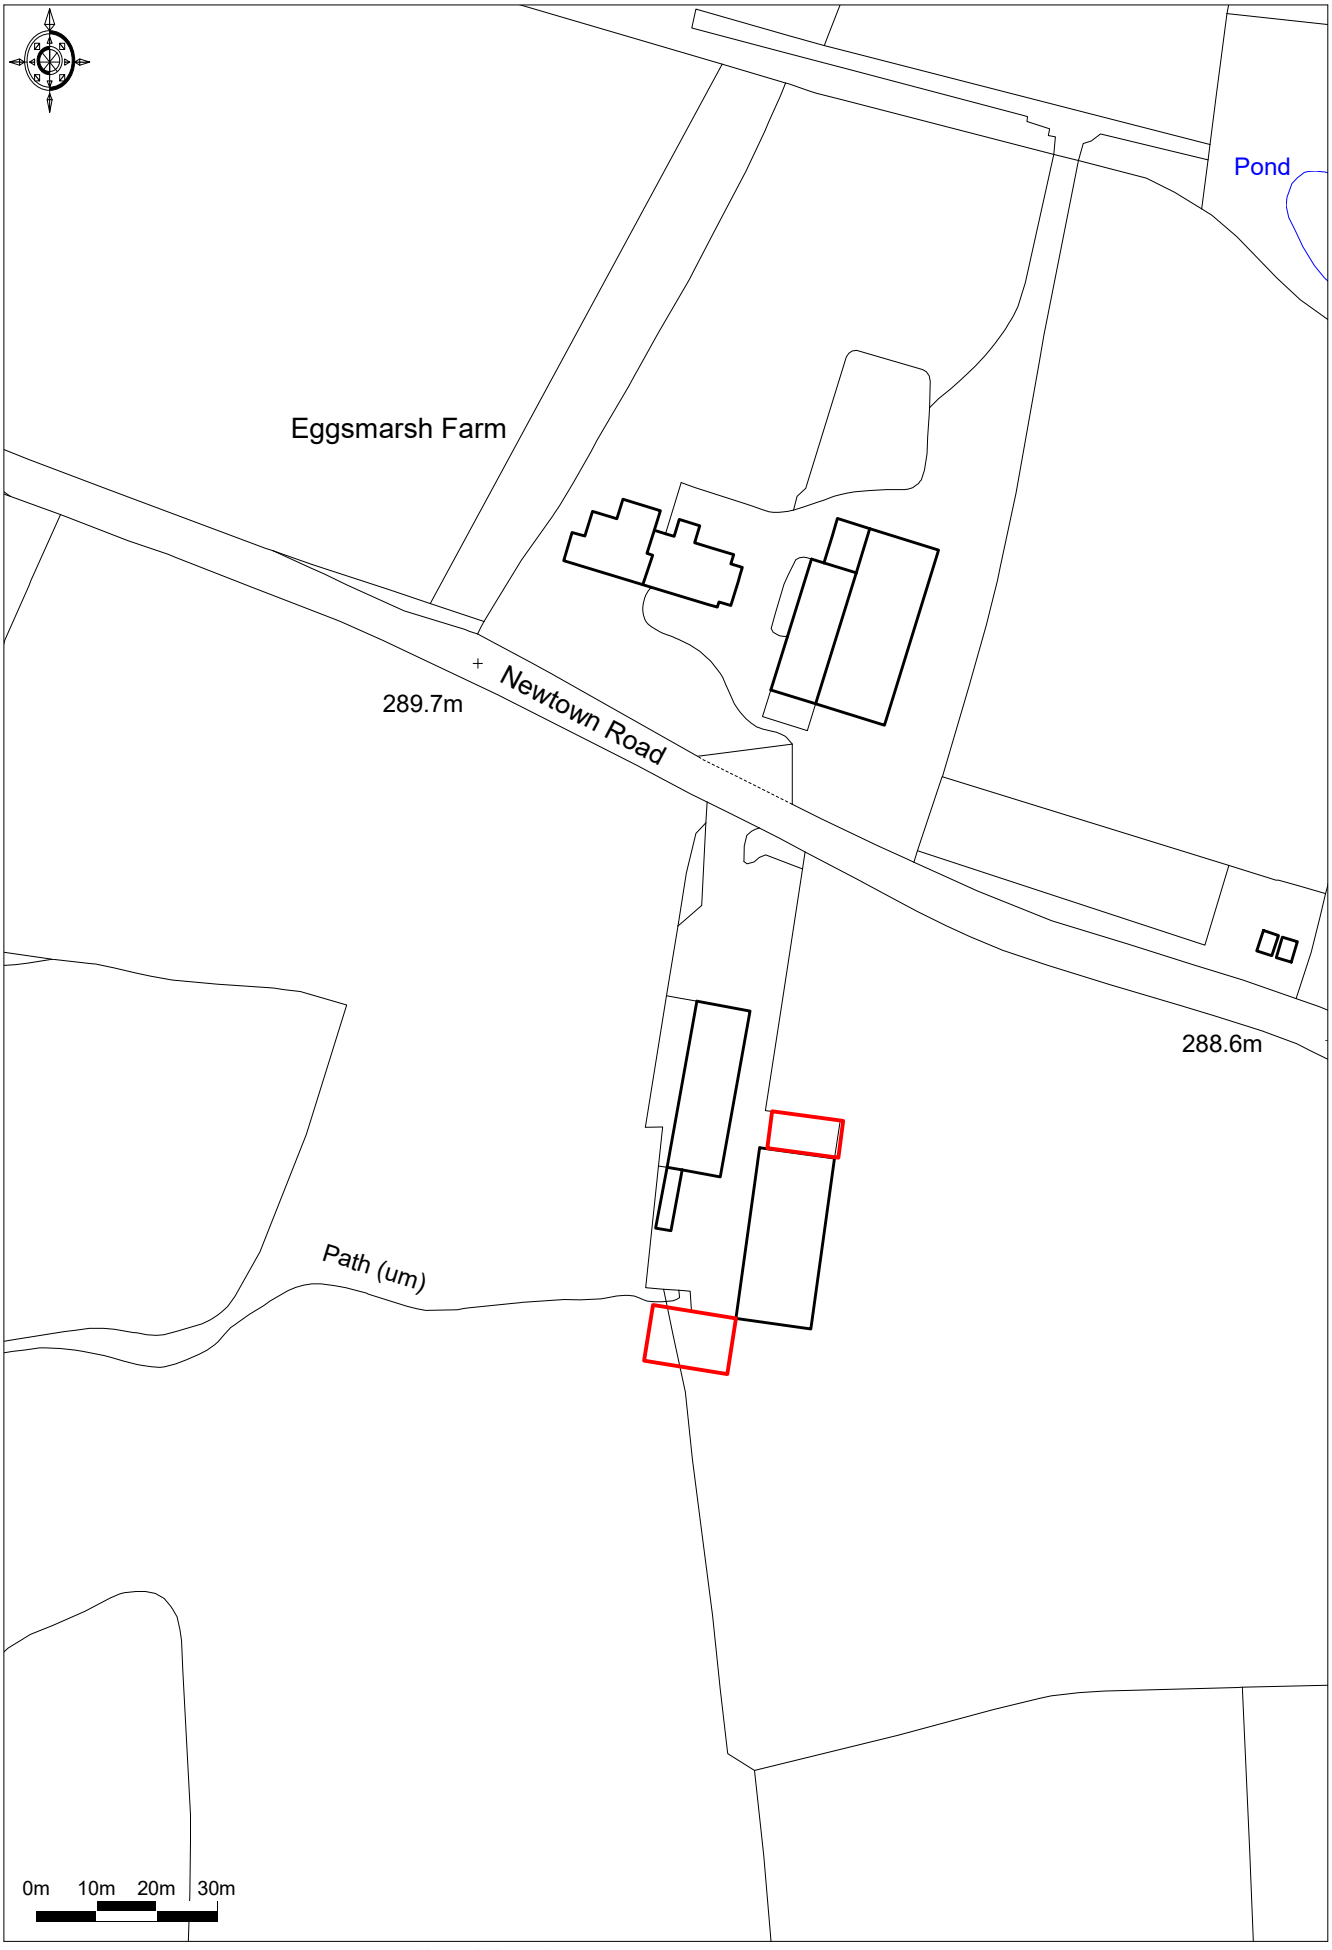

Promap
LANDMARK INFORMATION GROUP
Ordnance Survey © Crown Copyright 2019. All rights reserved.
Licence number 100022432. Plotted Scale - **1:1250**