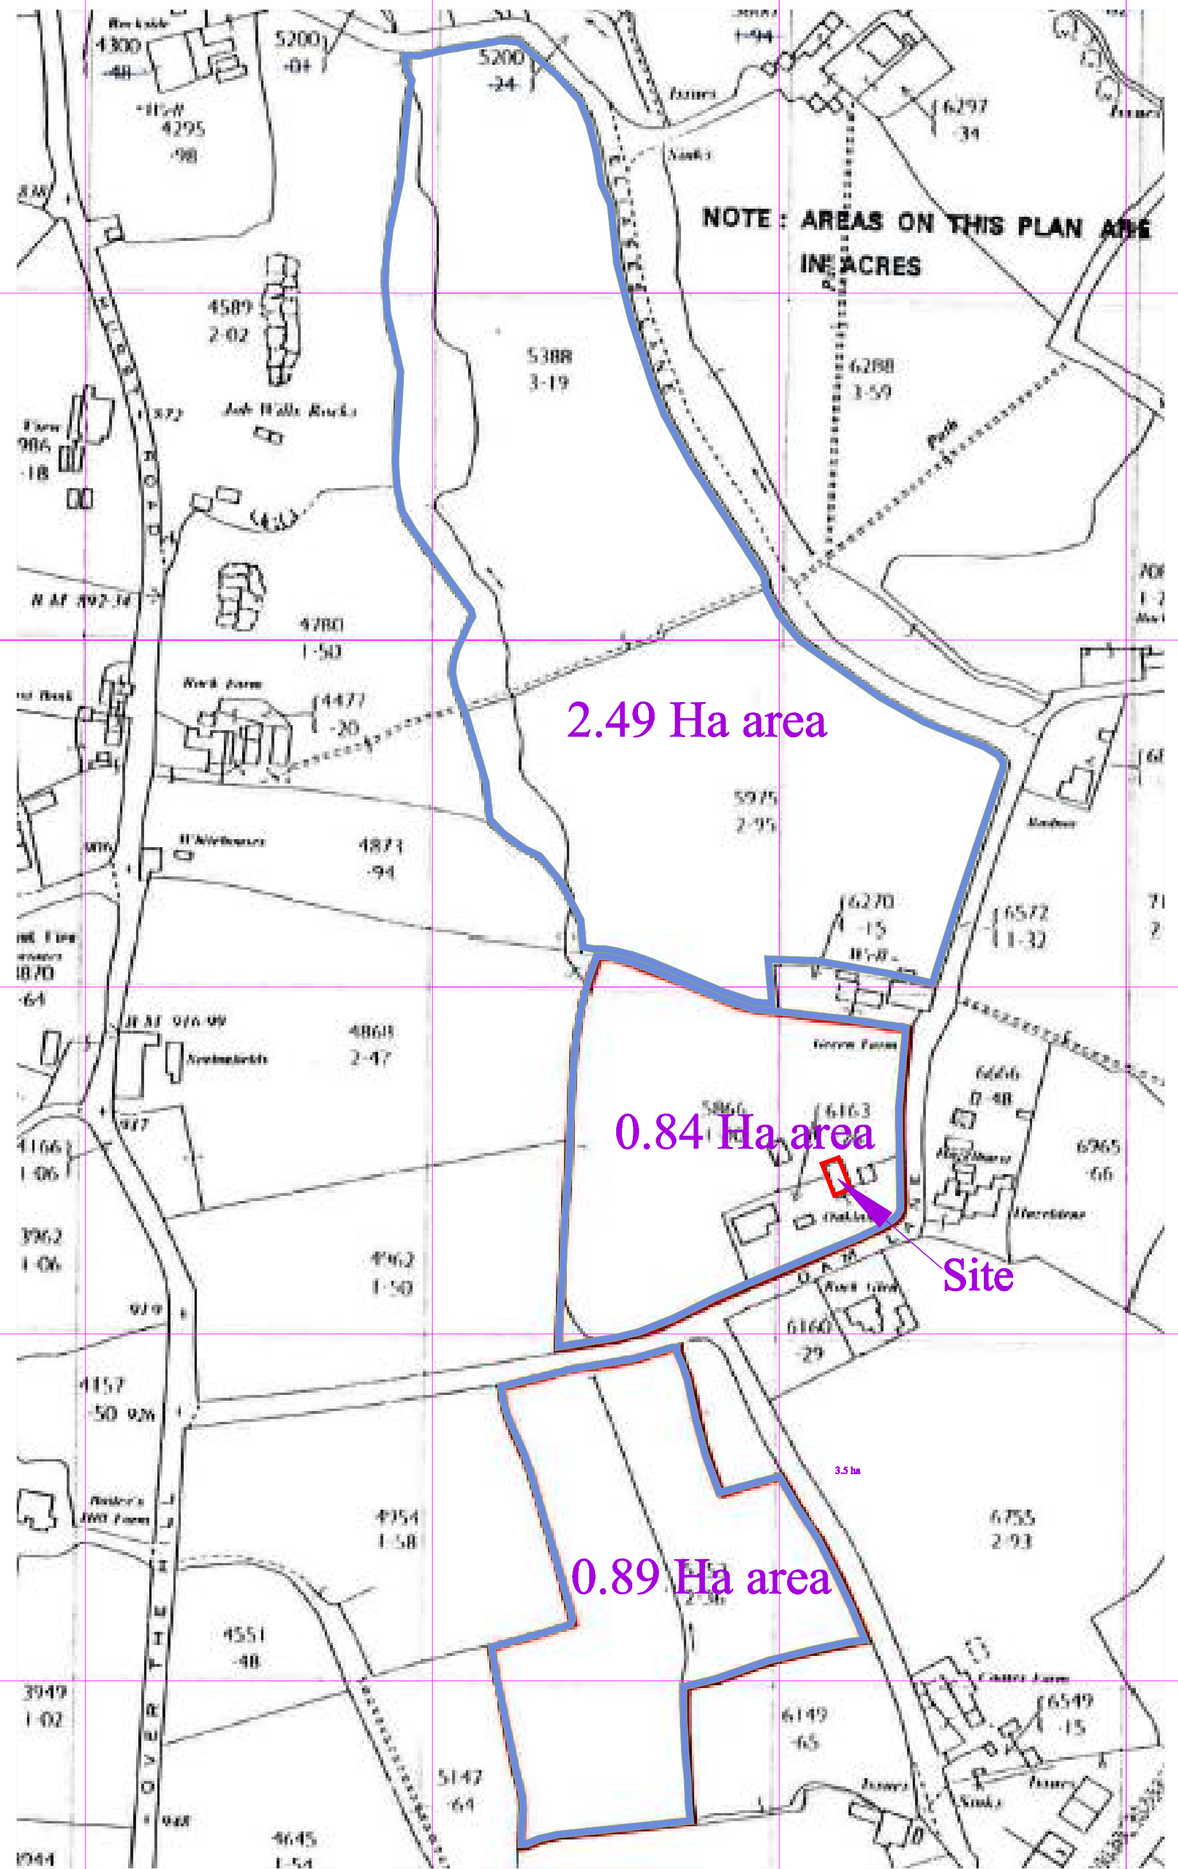

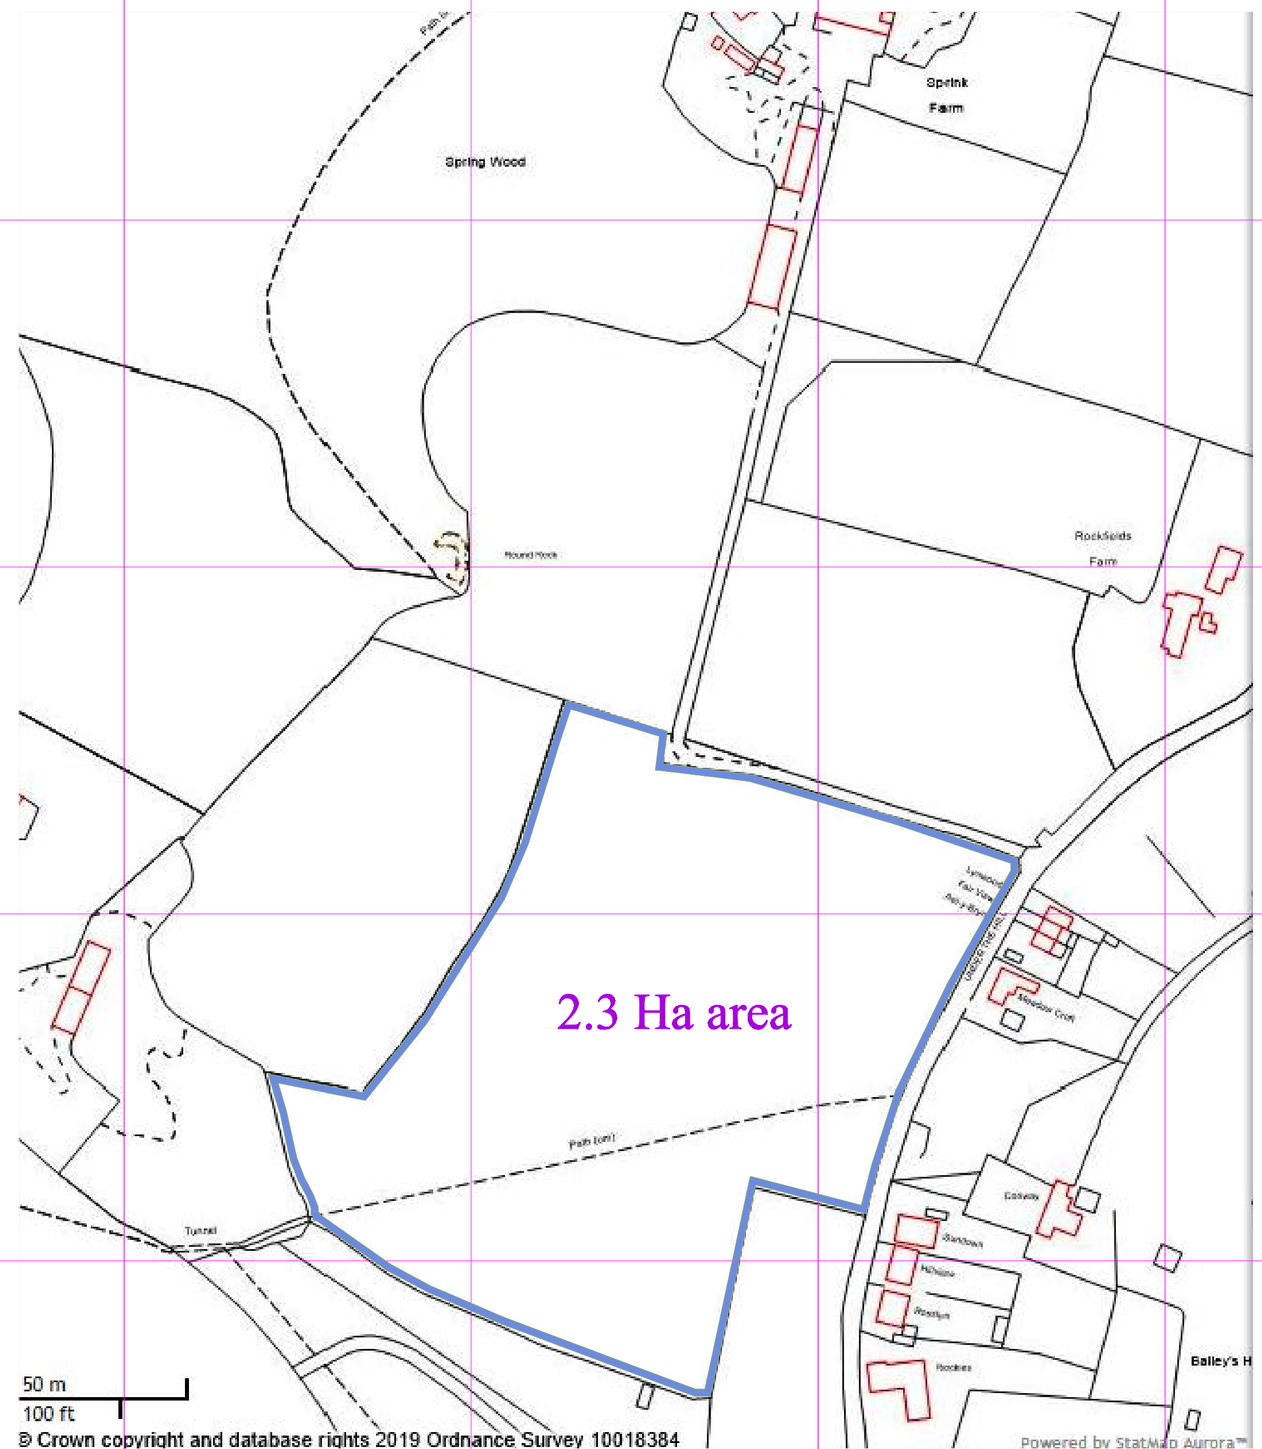

6.52 Ha LAND PLAN

General Notes

No.	Revision/Issue	Date

Firm Name and Address
Design Construction
Management Services Ltd
597 Etruria Road
Basford
Stoke on Trent

Project Name and Address
Proposed Works
The Oaklands
Dam Lane
Biddulph Moor
Staffs

Project	Sheet
The Oaklands	1
Date: 25.09.2019	
Scale: 1:1250@A1	

FNAME
REVDATE
USER