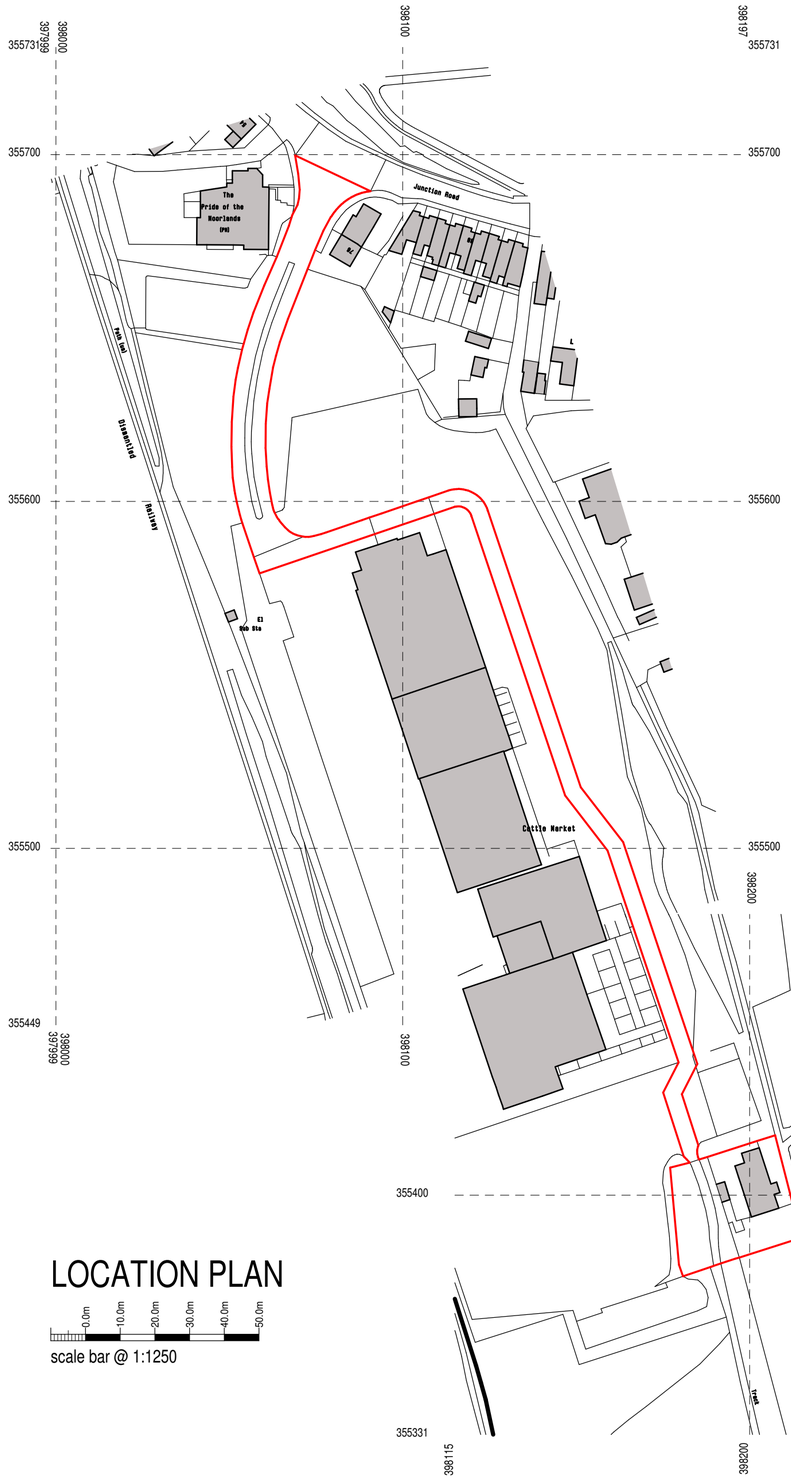

LOCATION PLAN

0.0m 10.0m 20.0m 30.0m 40.0m 50.0m

scale bar @ 1:1250

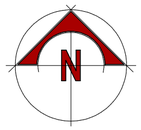

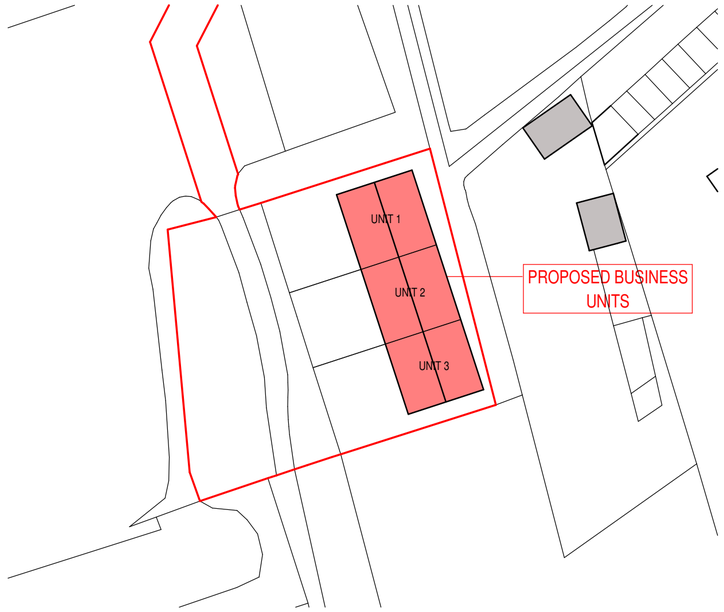

BLOCK PLAN

0.0m 5.0m 10.0m 15.0m 20.0m 25.0m

scale bar @ 1:500

Serial number: 170986
Serial number: 170338
© Crown copyright and database right 2019
Ordnance Survey licence 100048957

KB Developments

PROPOSED BUSINESS UNITS AT
OUTBUILDING, CATTLE MARKET,
JUNCTION ROAD,
LEEK, STAFFS,
ST13 5PY

PLANNING PROPOSAL
LOCATION + BLOCK PLAN

Date	Sheet	Scale
SEPT 2019	A2	1:1250 + 1:500
Drg No.	Rev.	Drawn
2019-2447-03	A	NAW

A - 03/10/2019 - TITLE SHEET UPDATED

SAMMONS Architectural LIMITED
Chartered Institute of Architectural Technologists Registered Practice

10 Cawdry Buildings, Fountain Street, Leek. ST13 6JP
Telephone: 01538 386002
E-mail: info@sammonsltd.co.uk
Web: www.sammonsltd.co.uk

This drawing is copyright.
All dimensions must be checked prior to commencement.