PROPOSED AGRICULTURAL WORKERS DWELLING AT GILBRALTOR FARM, CHEADLE

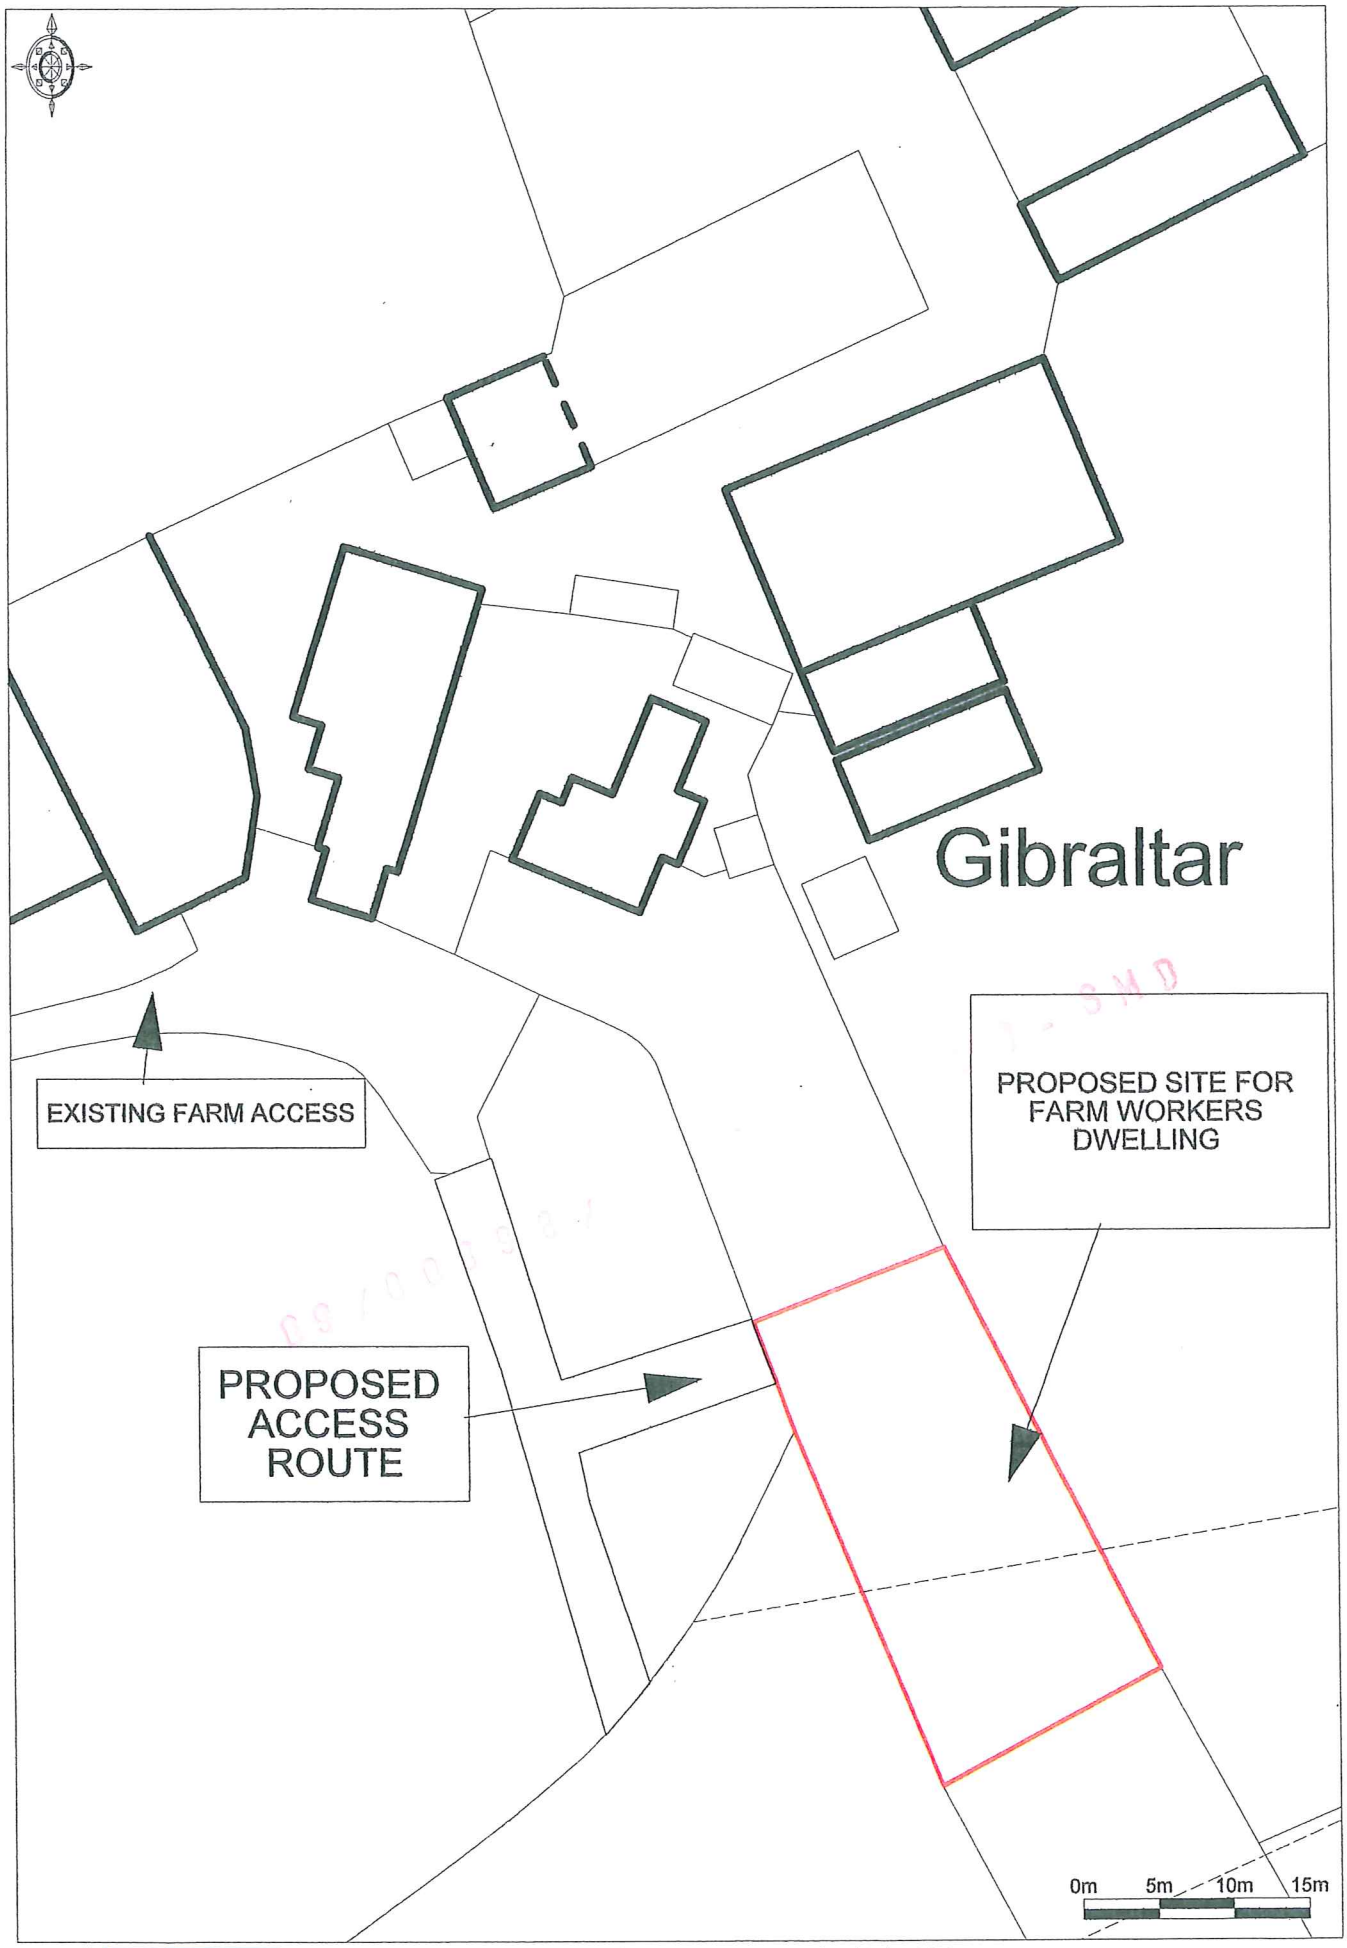

Enabled by Ordnance Survey
© Crown Copyright 2009. All rights reserved. Licence number 100020449. Plotted Scale - 1:500

BAGSHAWS