SHWILKINSON
ARCHITECTS LIMITED

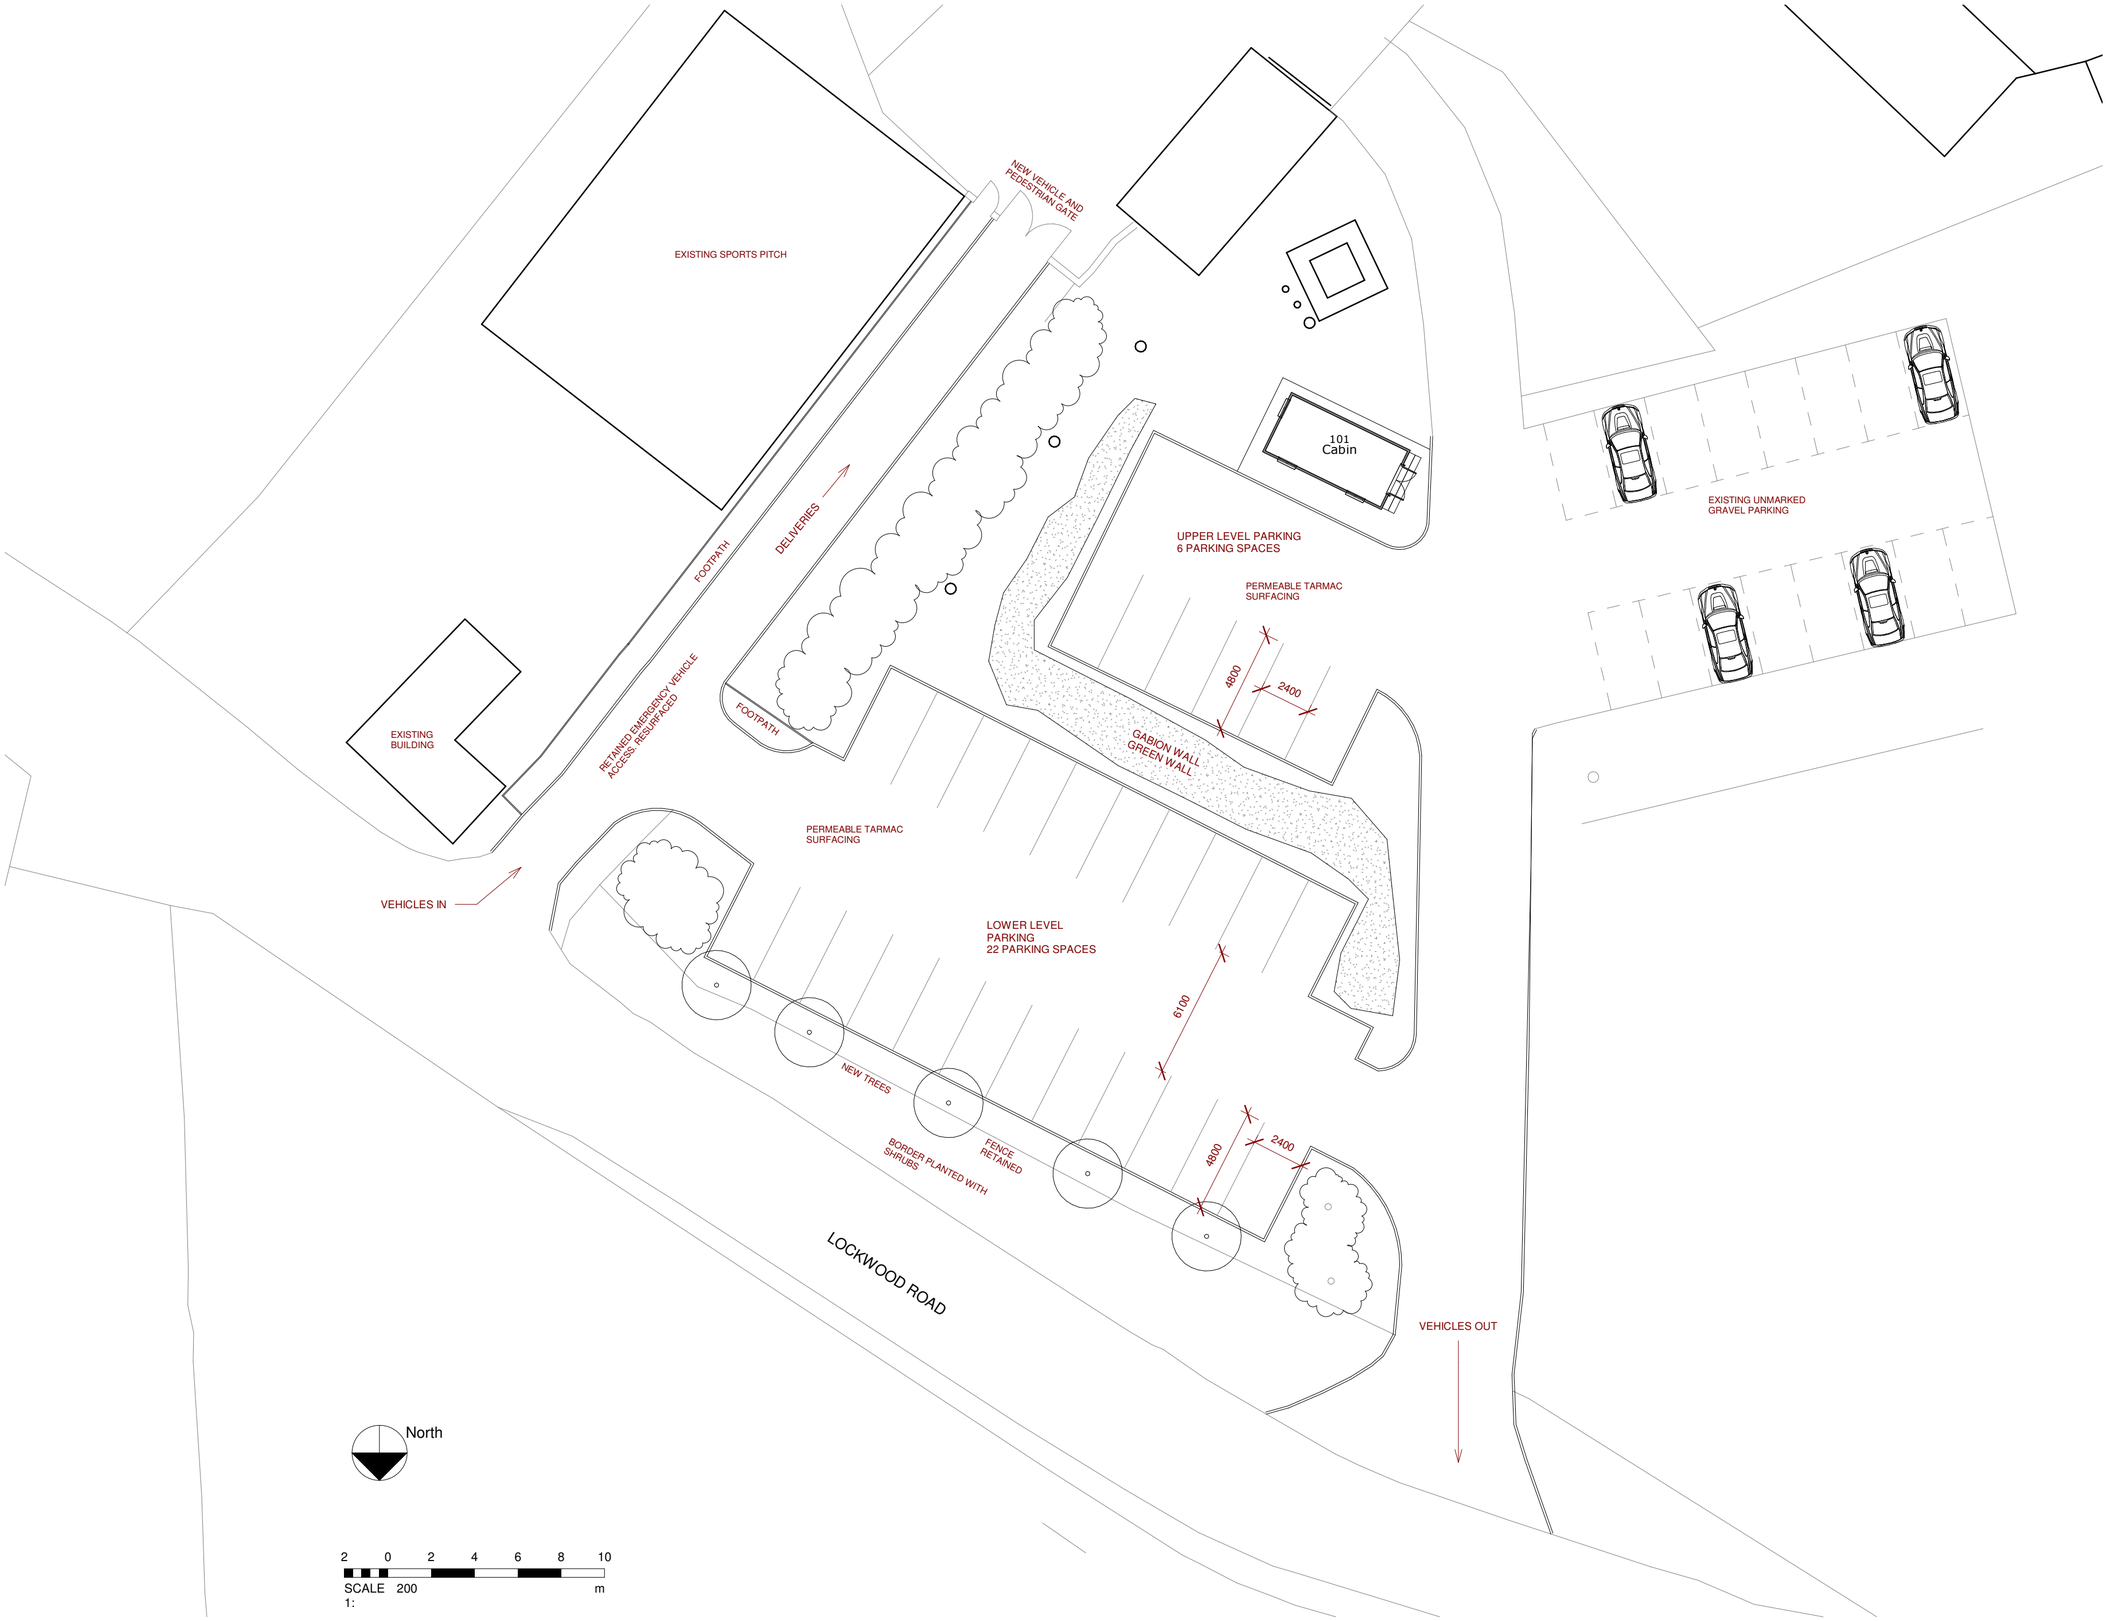

CLIENT
ELYSIUM

PROJECT NUMBER
19364

DRAWING SCALE:
1 : 200@ A2

DRAWING NUMBER / TITLE
102 PROPOSED SITE PLAN

PROJECT
WOODHOUSE - CAR PARK

WEBSITE: www.shwilkinson.co.uk
EMAIL: scott@shwilkinson.co.uk
TEL: 01942 538 533
MOB: 07809 373 066
ADDRESS: 6 Dale Lee, Westhoughton, Bolton, BL5 3YE

NOTES: THE AUTHOR OF THIS DOCUMENT CANNOT ACCEPT RESPONSIBILITY FOR THE ACCURACY OF INFORMATION WHEN UNCONTROLLED COPIES ARE PRINTED AND SCALED BY THIRD PARTIES, USE FIGURED DIMENSIONS OR REQUEST DRAWN DIMENSIONS BEFORE SCALING. ALL DIMENSIONS TO BE VERIFIED ON SITE. PRIOR TO THE COMMENCEMENT OF ANY WORK OR THE PRODUCTION OF ANY SHOP DRAWING. ALL DISCREPANCIES TO BE REPORTED TO THE ARCHITECT.
© COPYRIGHT IN THIS DRAWING IS VESTED IN SHWILKINSON ARCHITECTS LIMITED.