


Rev.	Drawn	Comments	Date
A	KLB	Proposed rear elevation added	09.10.19

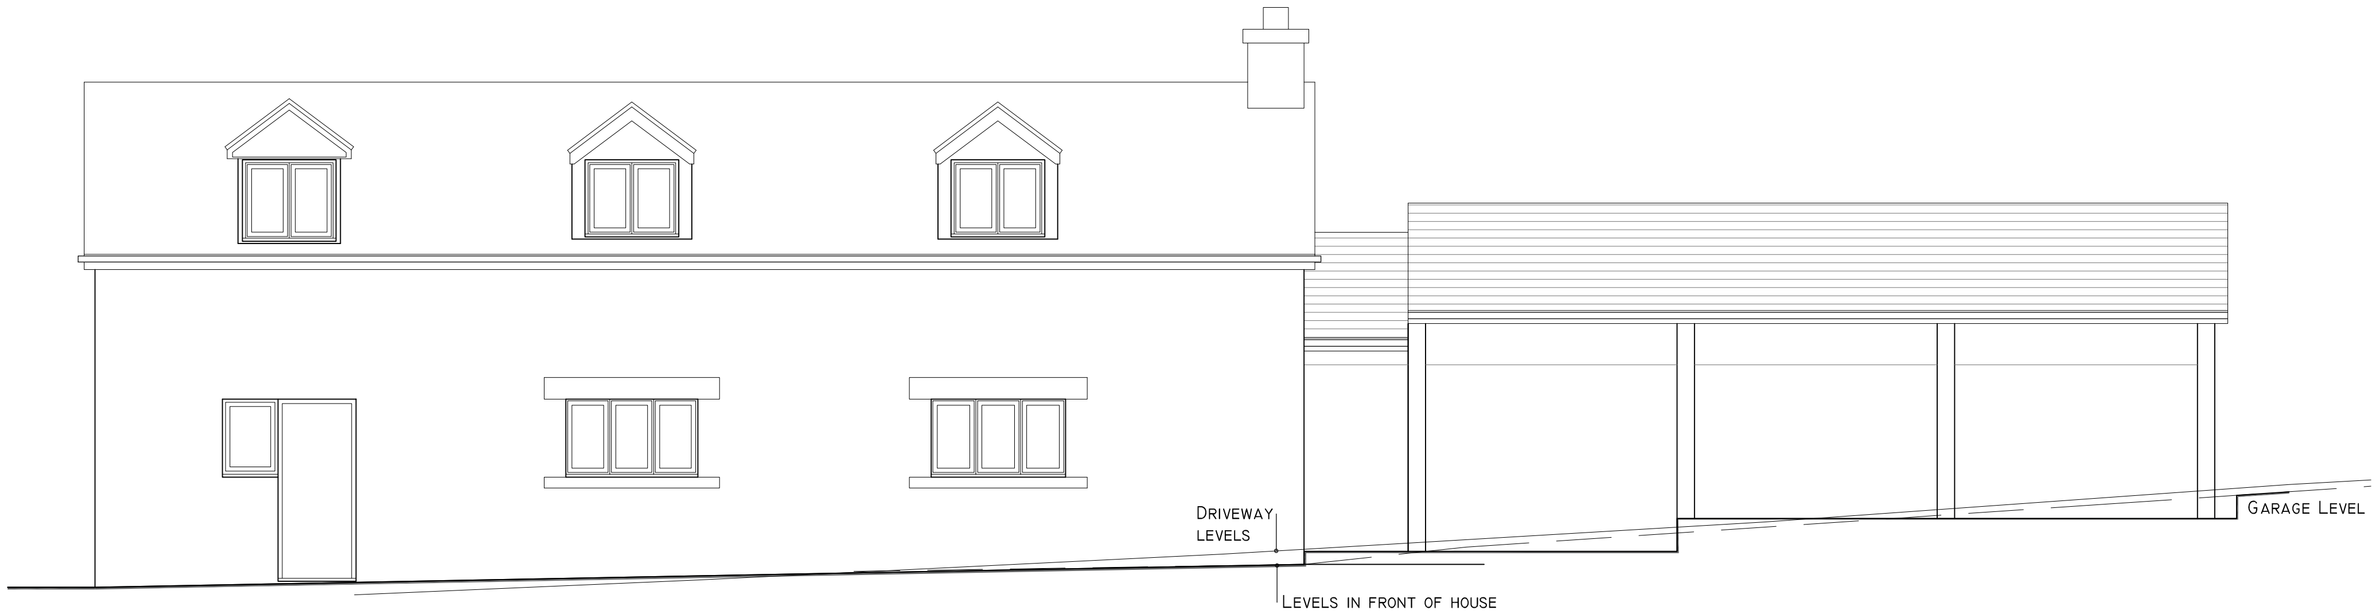


FRONT ELEVATION SCALE 1:50

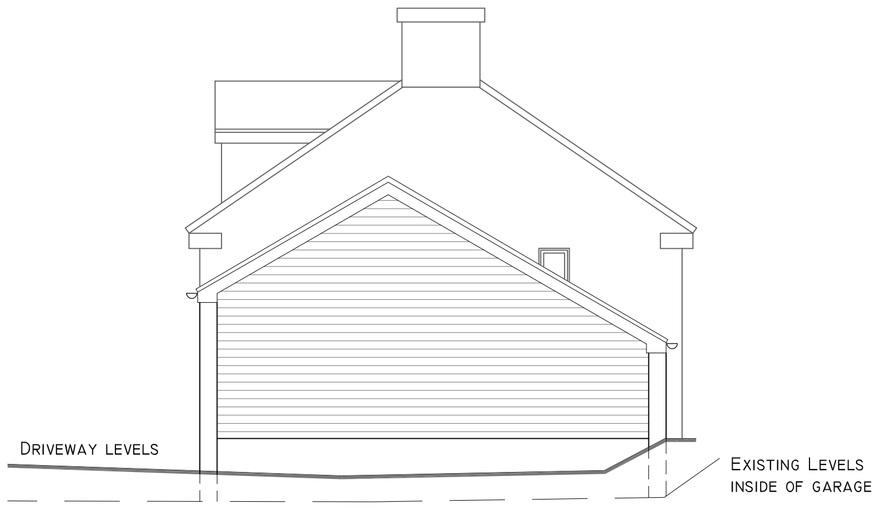


PROPOSED SIDE ELEVATION SCALE 1:50

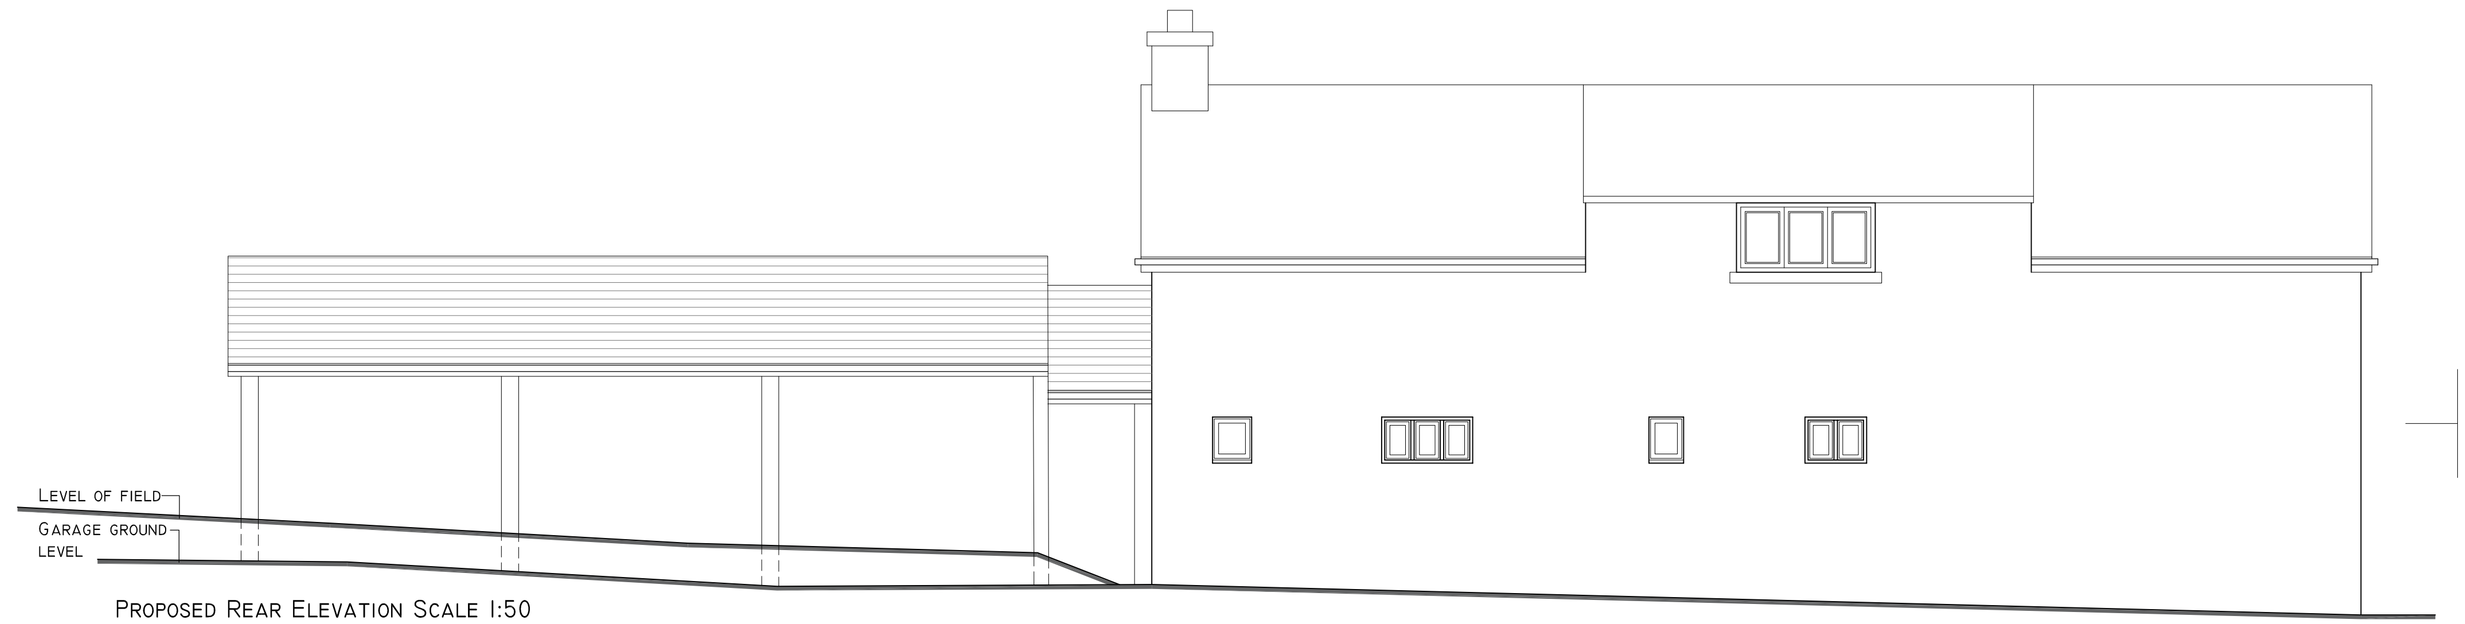

PROPOSED REAR ELEVATION SCALE 1:50

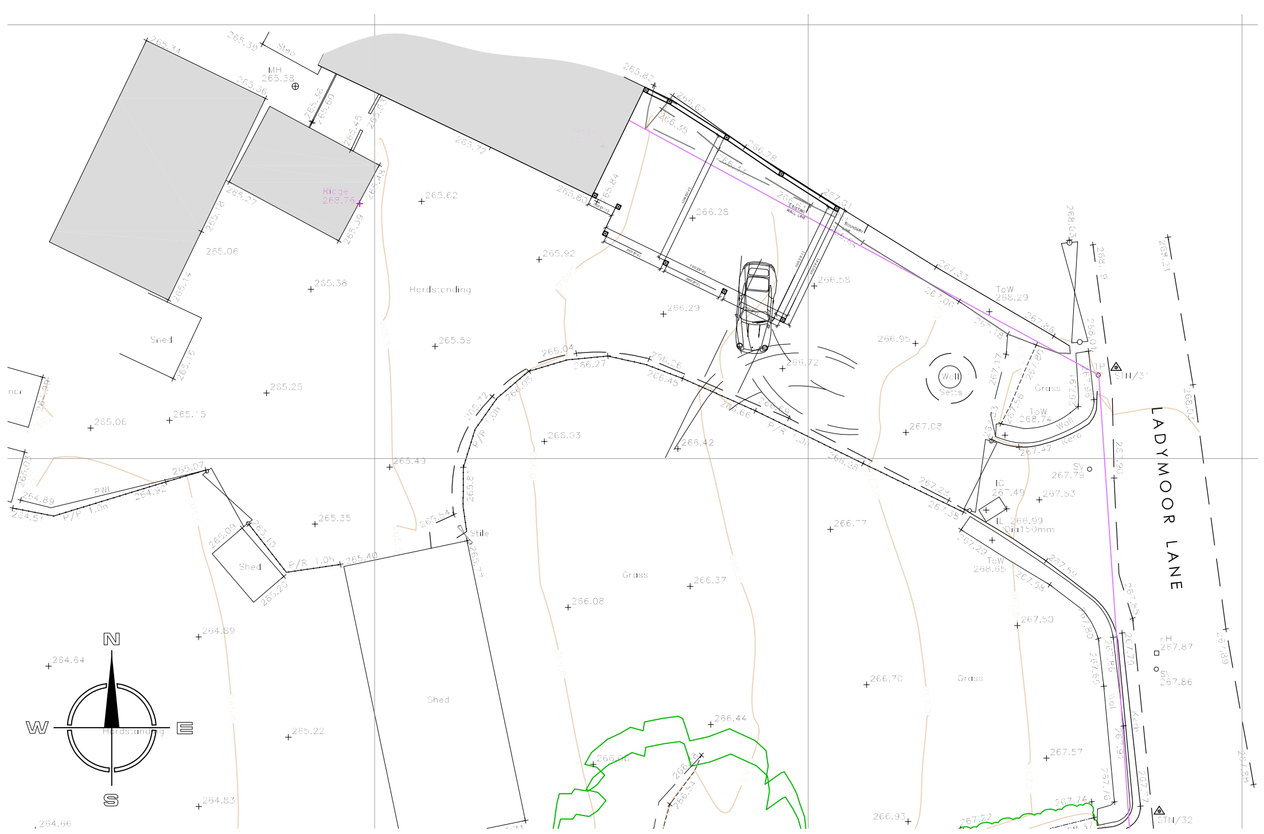

SITE BLOCK PLAN SCALE 1:200

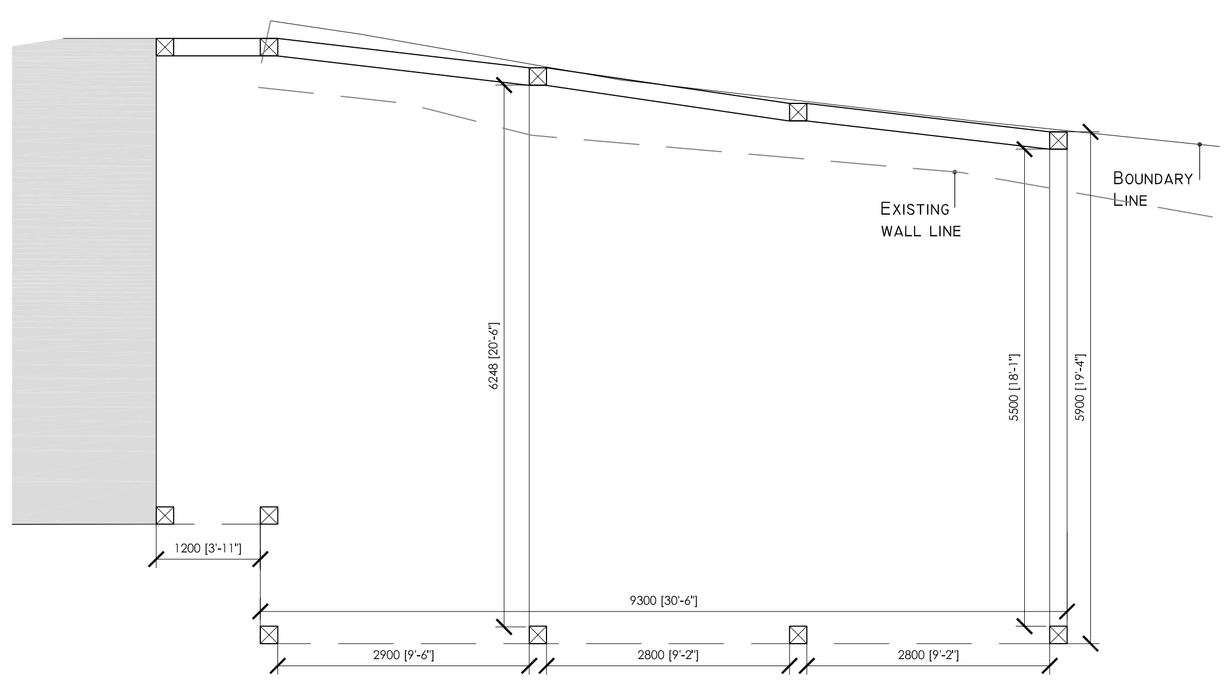

PLAN SCALE 1:50

MODE
Architects & Development

01782 479644
info@mode-architects.co.uk
www.mode-architects.co.uk

Client Mr & Mrs Underwood

Project Proposed Oak Timber Frame 3 Bay Car Port

Title Plans and Elevations as Proposed

Status Planning

Scale @A1	Date	Drawn	Checked
–	Sept 19	KLB	

Drawing No. 19 003 AL (0) 02

Rev A

File Ref:

This drawing is subject to Copyright & must not be copied or reproduced without consent. Figured dimensions only are to be taken from this drawing. All contractors must visit the site and be responsible for taking and checking all dimensions relative to their work.