Rev.	Drawn	Comments	Date

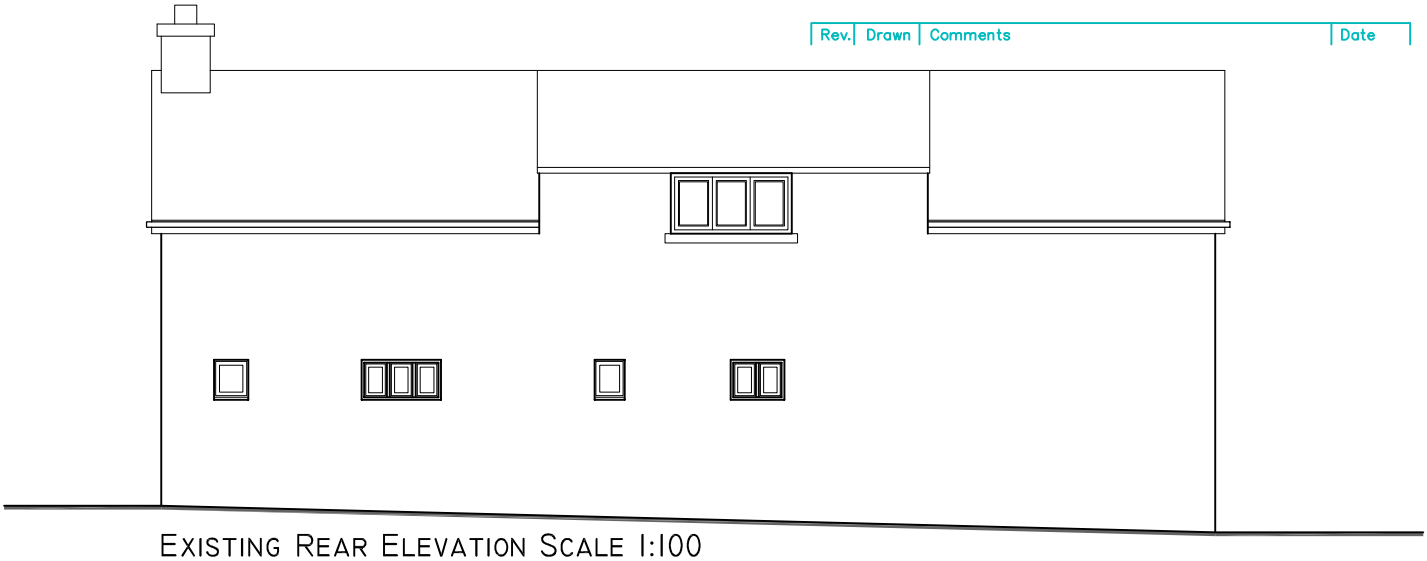

EXISTING REAR ELEVATION SCALE 1:100

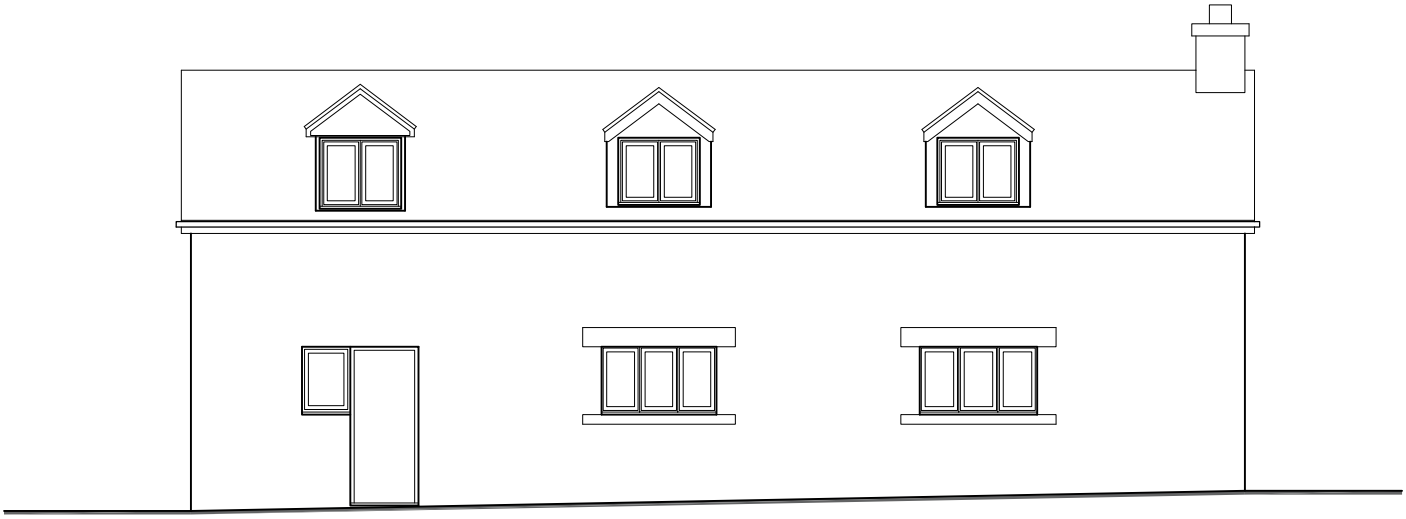

EXISTING FRONT ELEVATION SCALE 1:100

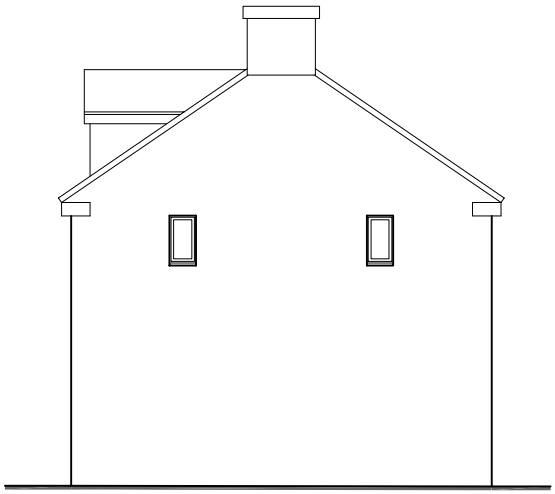

EXISTING SIDE ELEVATION SCALE 1:100

MODE
Architects & Development
01782 479644 info@mode-architects.co.uk

Client Mr & Mrs Underwood

Project Proposed Oak Timber Frame 3 Bay Car Port

Title Elevations as Existing

Status Planning

Drawing No. 19 003 AL(0) 04

Rev

Scale @A4 1:100

Date Oct 19

Drawn KLB

Checked

File Ref:

This drawing is subject to Copyright & must not be copied or reproduced without consent. Figured dimensions only are to be taken from this drawing.
All contractors must visit the site and be responsible for taking and checking all dimensions relative to their work.