

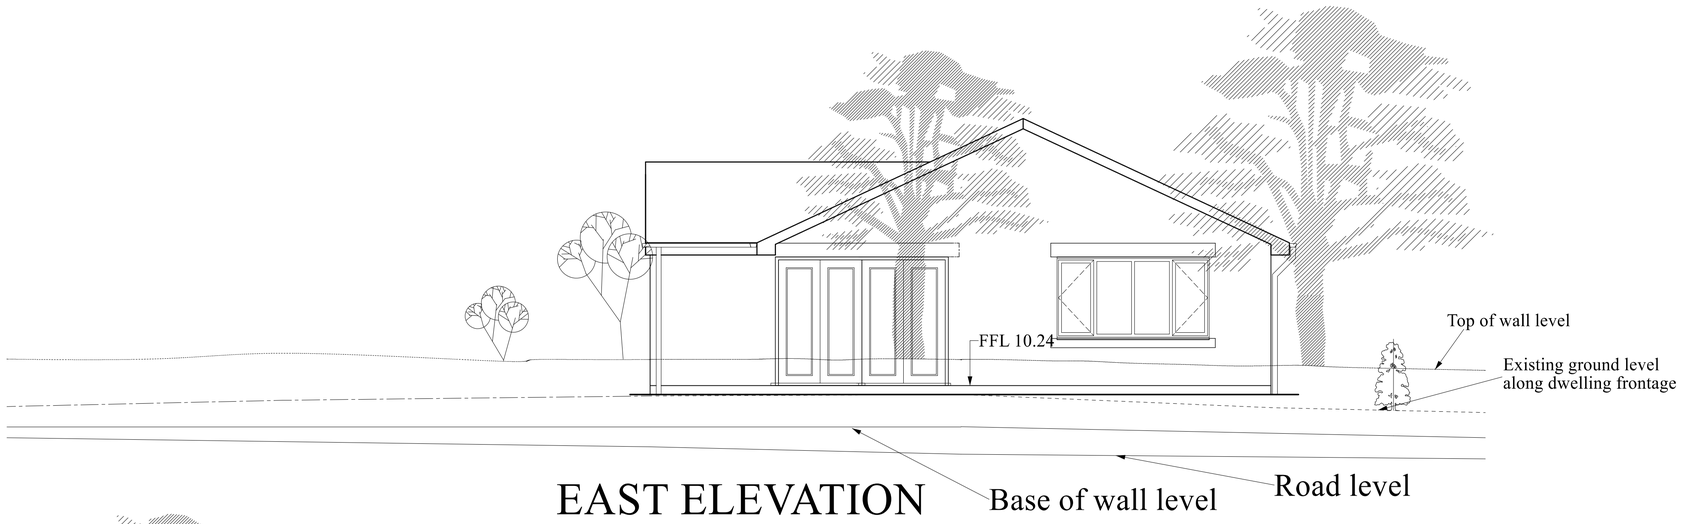


EAST ELEVATION

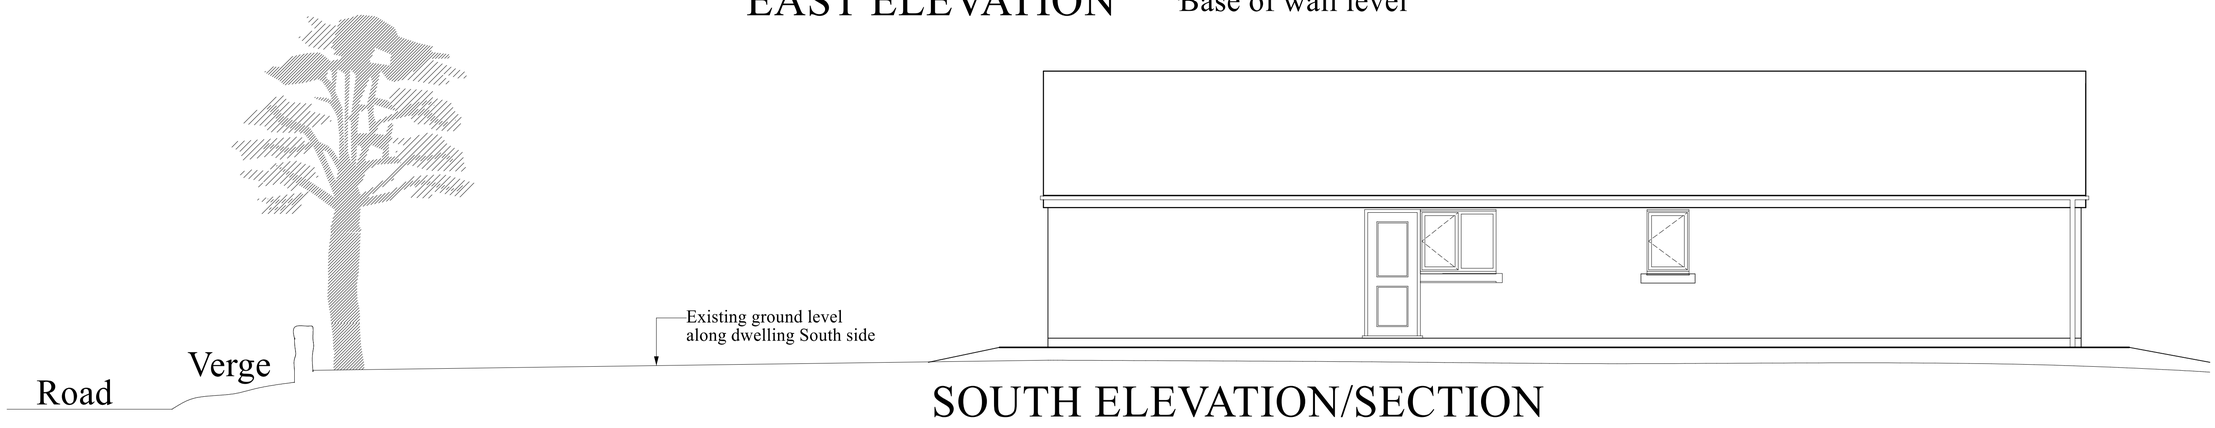

SOUTH ELEVATION/SECTION
(Along the south face of the elevation)

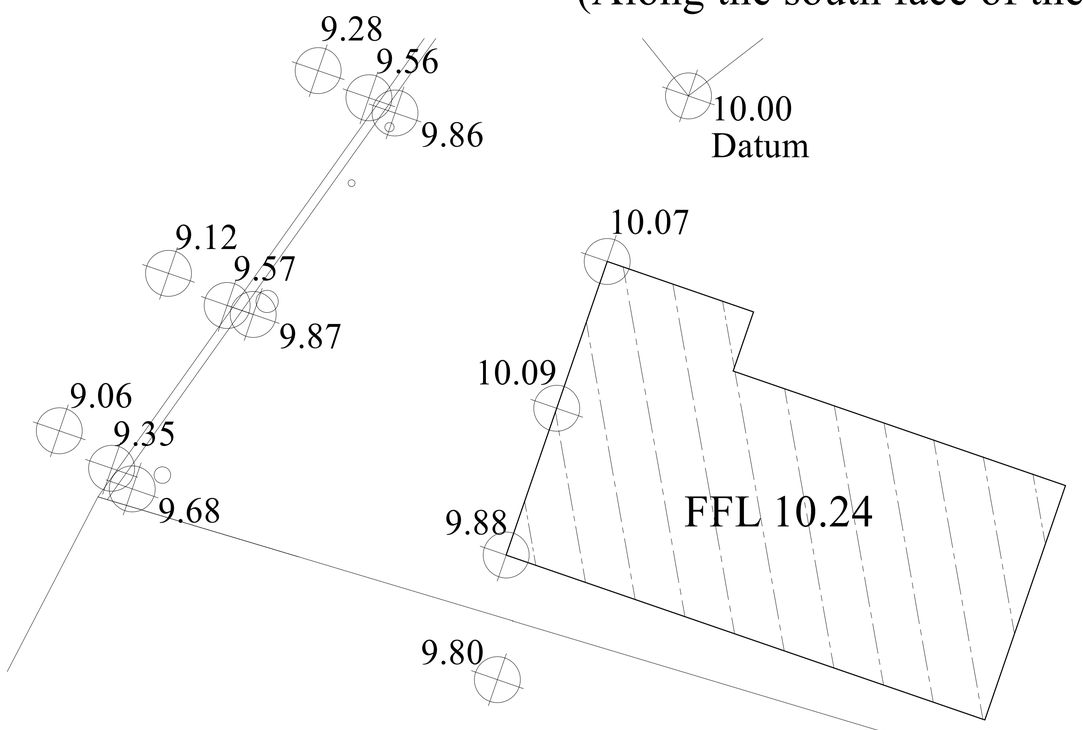

LEVELS DRAWING

MR. R. JOHNSON & MISS J. LEWIS

DATE OCTOBER 2019

PROPOSED NEW DWELLING

AT
INTAKE FARM,
TOWN HEAD,
FOXT,
STOKE-ON-TRENT.
ST10 2HN

SCALES: (At A1):
ELEVATIONS 1:50
LEVELS PLAN 1:100

DRAWN BY:

MALCOLM SALES
QUANTITY SURVEYORS, DESIGNERS
& BUILDING COST CONSULTANTS
CHURCHILL SUITE,
LULWORTH HOUSE,
51, HIGH STREET,
CHEADLE, STOKE-ON-TRENT,
STAFFS. ST10 1AR
TEL: 01538 757233
MOB: 07889 225437
E-MAIL: Malcolm.sales@salesqs.co.uk

FOR DISCHARGE OF PLANNING
CONDITION NR. 7

DRAWING NR. 1606/11/04