

Copyright of this drawing is vested in the Architect and it must not be copied or reproduced without consent. Figured dimensions only are to be taken from this drawing. All contractors must visit the site and be responsible for taking and checking all dimensions relative to their work. Hewitt&Carr Architects Ltd are to be advised of any variation between drawings and site conditions.
**CLIENTS ARE ADVISED TO CLARIFY DIMENSIONS WITH THE ARCHITECT PRIOR TO SETTING OUT AND NOT TO SCALE FROM THE DRAWING**

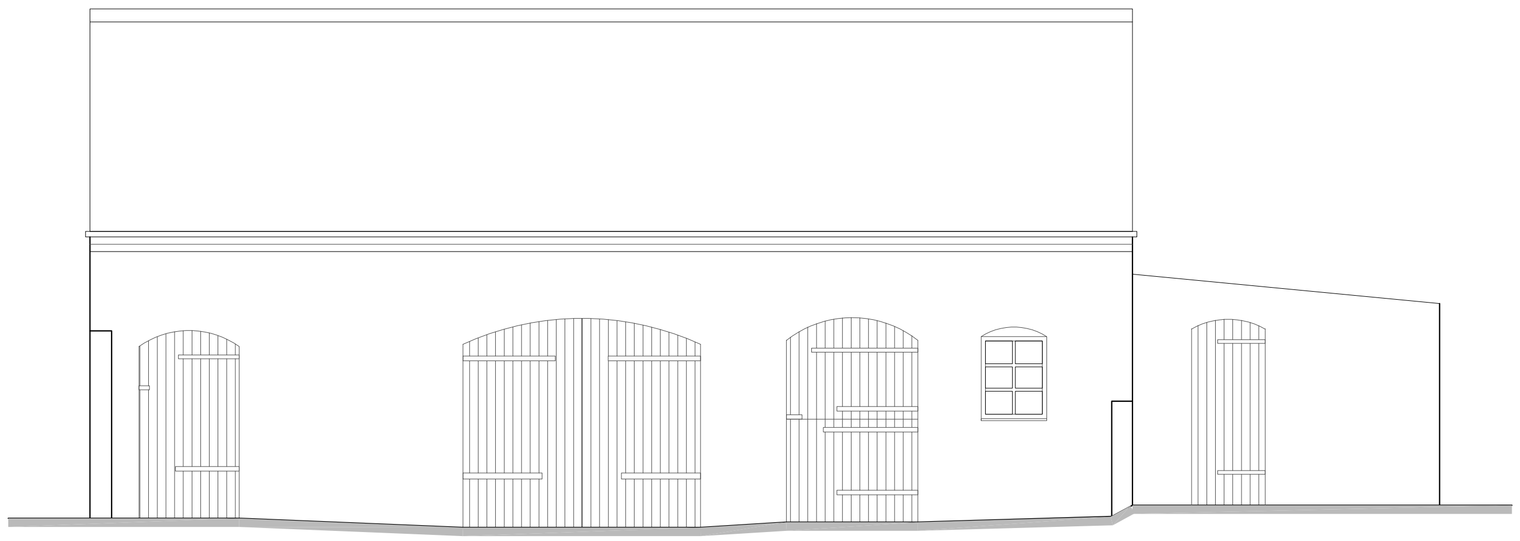


FRONT ELEVATION 1:50

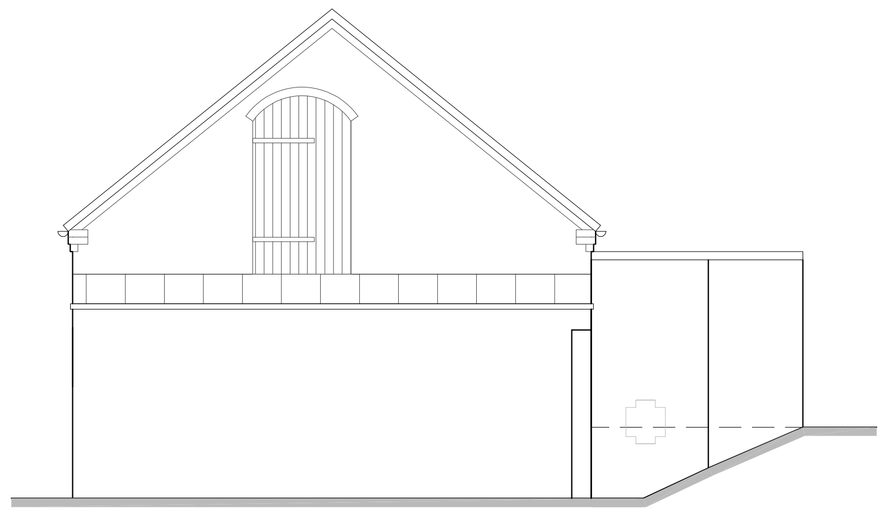


SIDE ELEVATION 1:50

Ordnance Survey © Crown copyright 2018 All rights reserved. Licence number 100051789


| Rev | Drawn | Comments | Date |
|---|---|---|---|

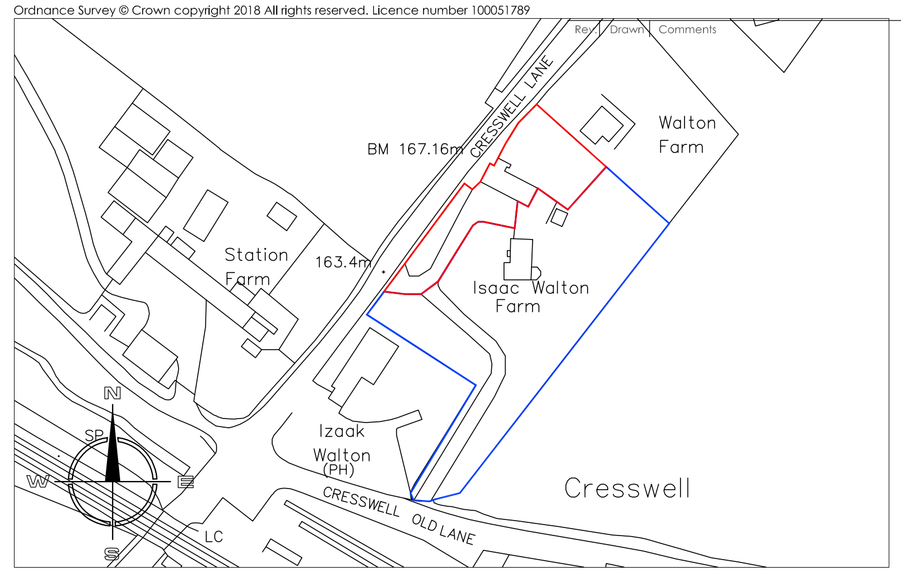



SITE LOCATION PLAN 1:1250

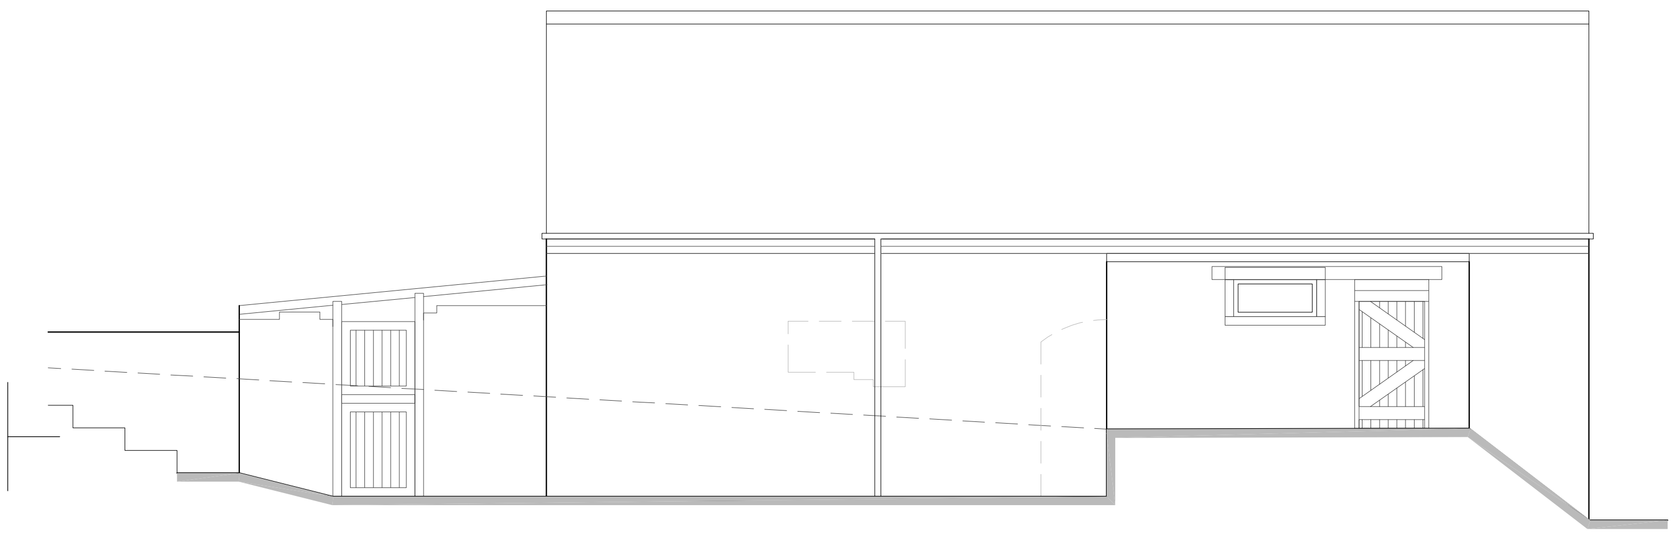


REAR ELEVATION 1:50

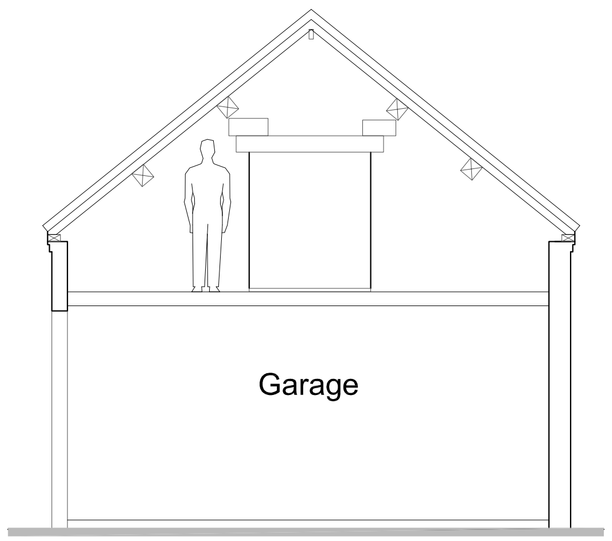



TYPICAL SECTION 1:50

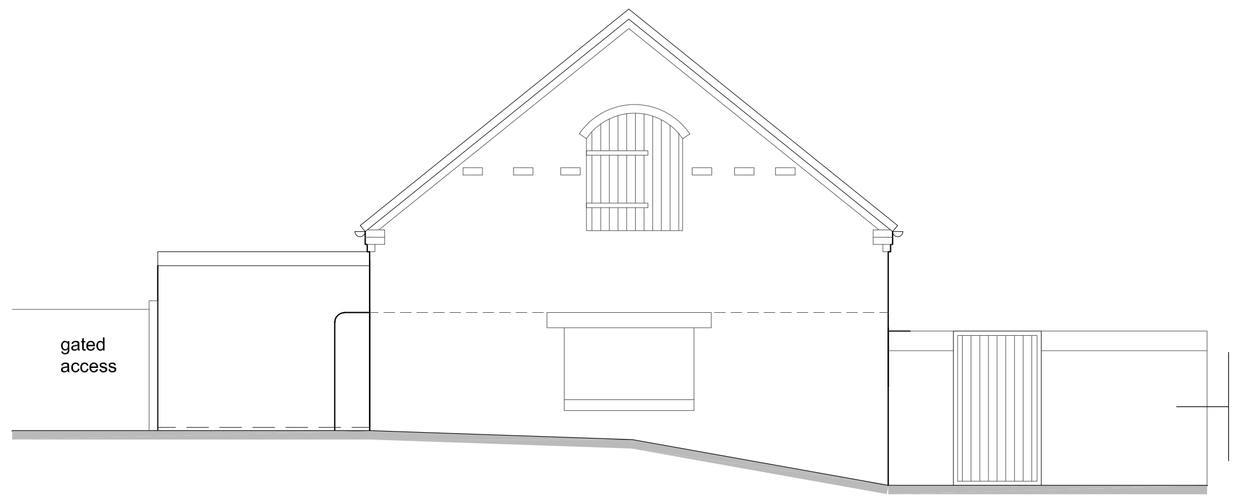


SIDE ELEVATION 1:50

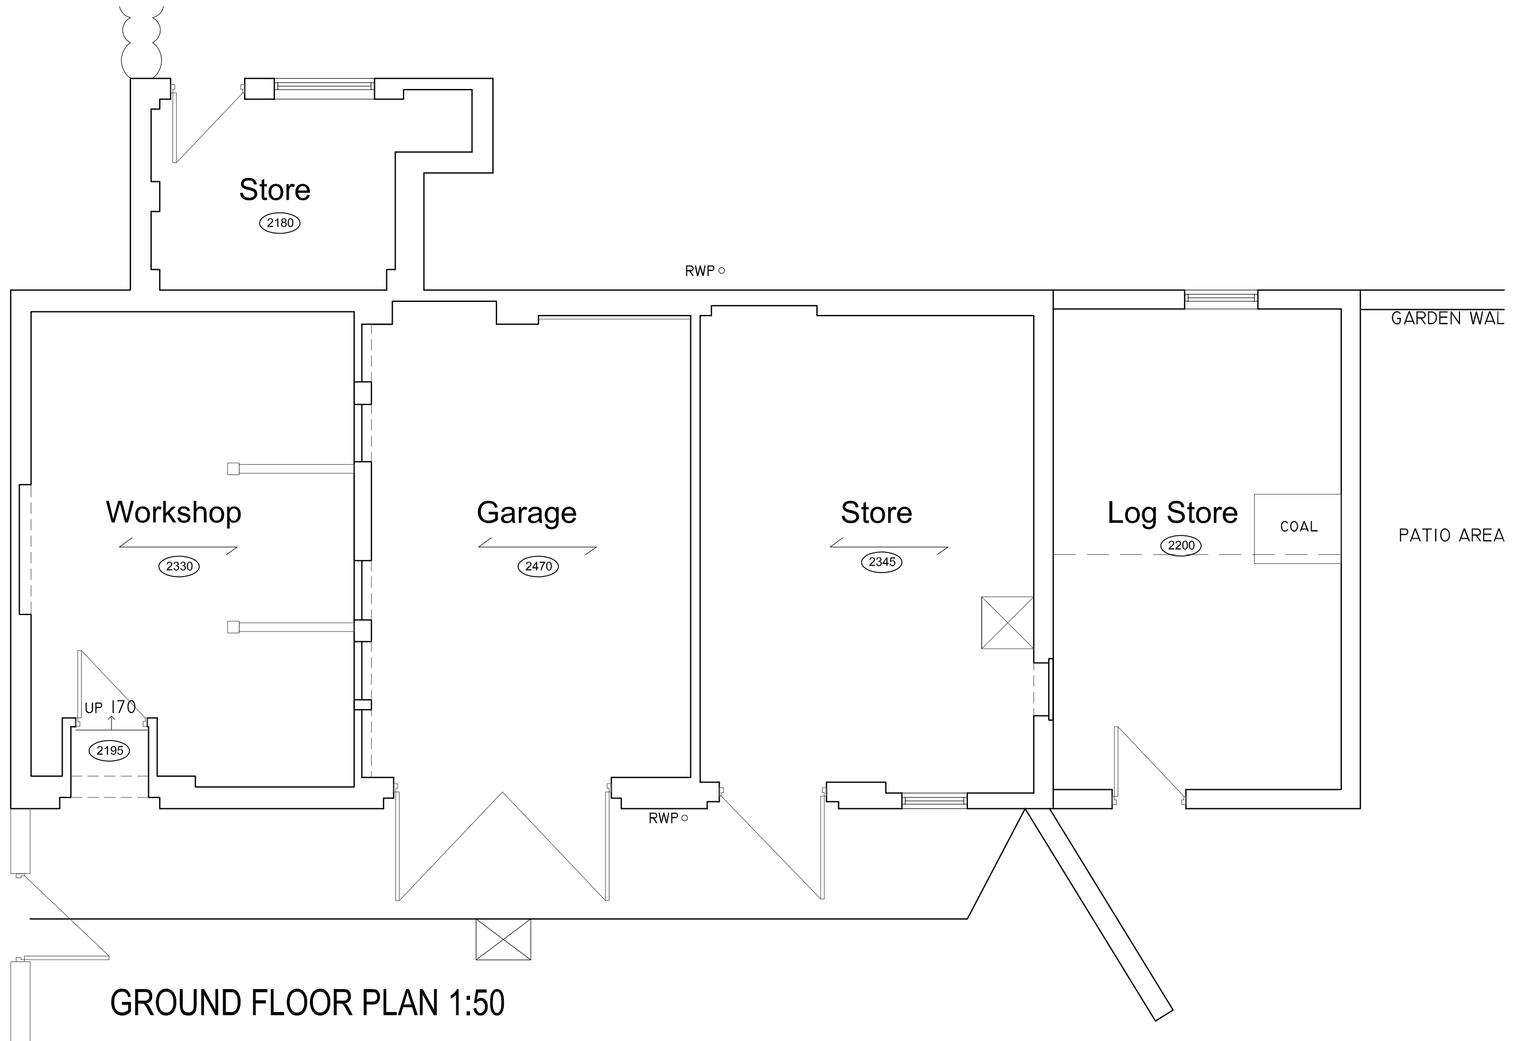


GROUND FLOOR PLAN 1:50

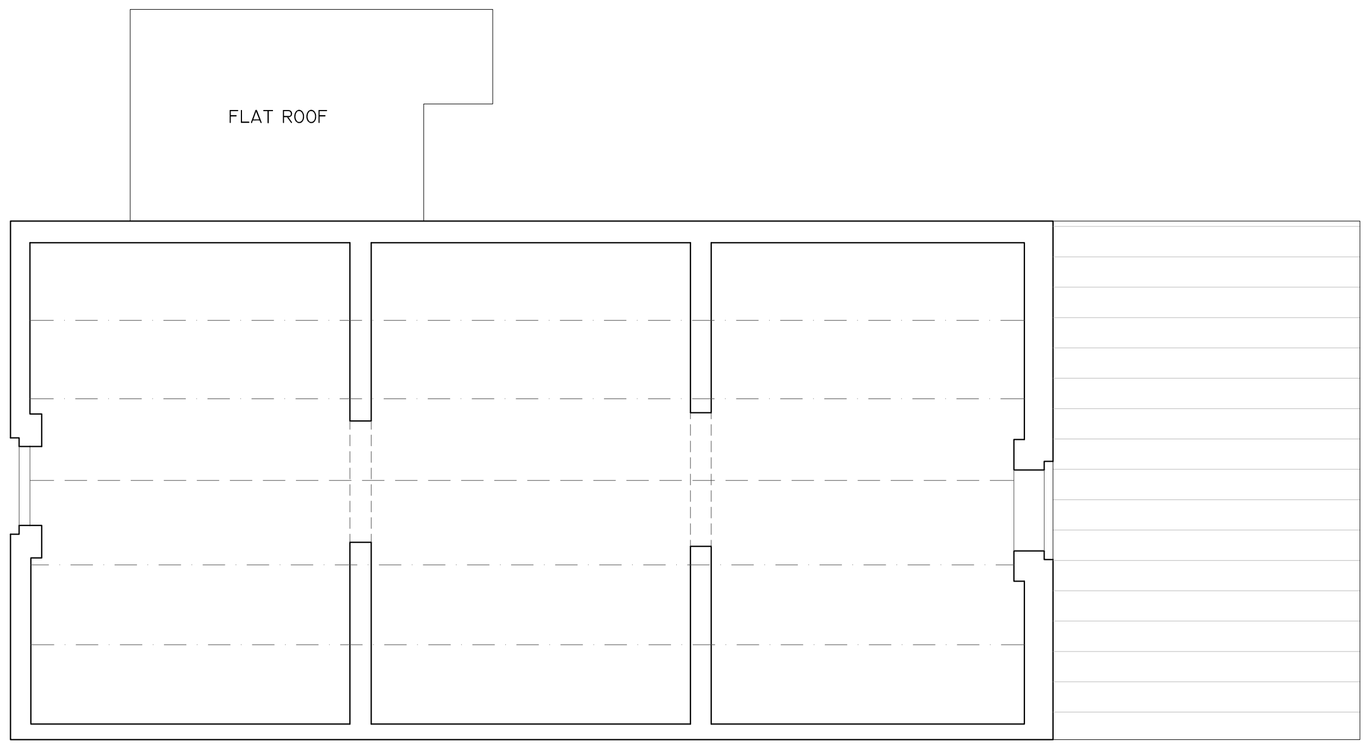


FIRST FLOOR PLAN 1:50

**Hewitt&Carr**Architects
A: 2-4 Cross Street I Cheadle I Staffordshire I ST10 1NP
T: 01538 756888
E: enquiries@hcarchitects.co.uk
W: www.hcarchitects.co.uk

Client
Mr and Mrs M Swinnerton
Cresswell Lane, Cresswell, ST11 9RE

Project
Proposed Barn Conversion

Title
Plans and elevations as existing

Status
SURVEY

Date AUGUST 2018 Drawn HMM

Scale @A1 AS NOTED Checked

Project No 00811 Drawing No. AL(0)01 Rev B

File Ref: H:\REF