
Copyright of this drawing is vested in the Architect and it must not be copied or reproduced without consent. Figured dimensions only are to be taken from this drawing. All contractors must visit the site and be responsible for taking and checking all dimensions relative to their work. Hewitt&Carr Architects Ltd are to be advised of any variation between drawings and site conditions.
CLIENTS ARE ADVISED TO CLARIFY DIMENSIONS WITH THE ARCHITECT PRIOR TO SETTING OUT AND NOT TO SCALE FROM THE DRAWING


Rev.	Drawn	Comments	Date

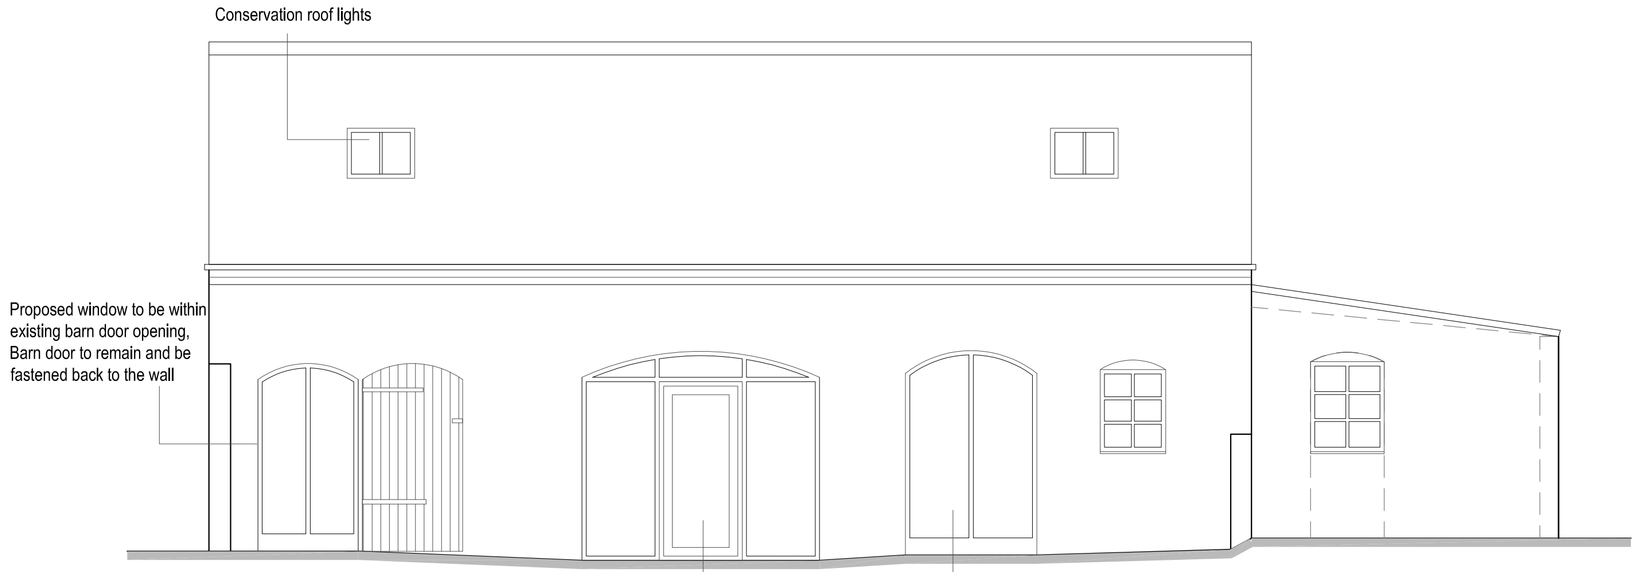

FRONT ELEVATION 1:50


Window/door arrangement to be formed within existing barn door opening

Proposed window to be within existing barn door opening

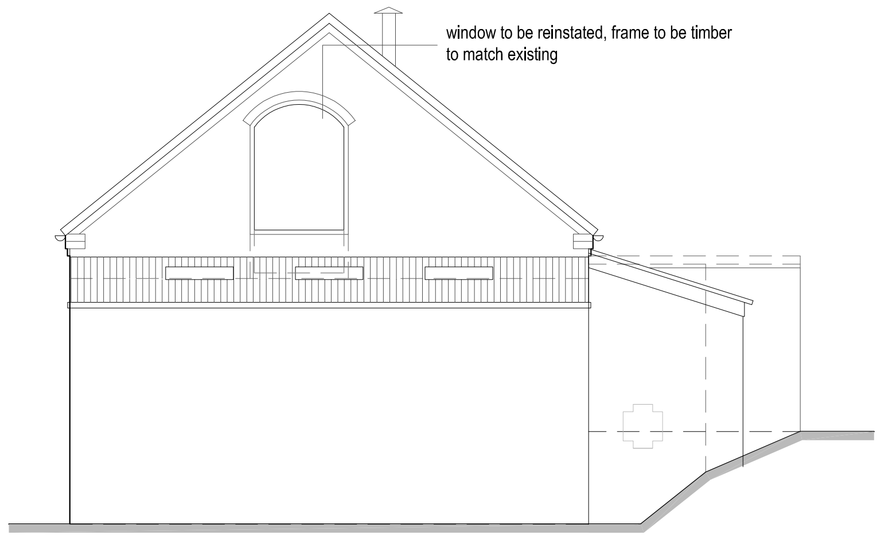


SIDE ELEVATION 1:50


Ordnance Survey © Crown copyright 2018 All rights reserved. Licence number 100051789

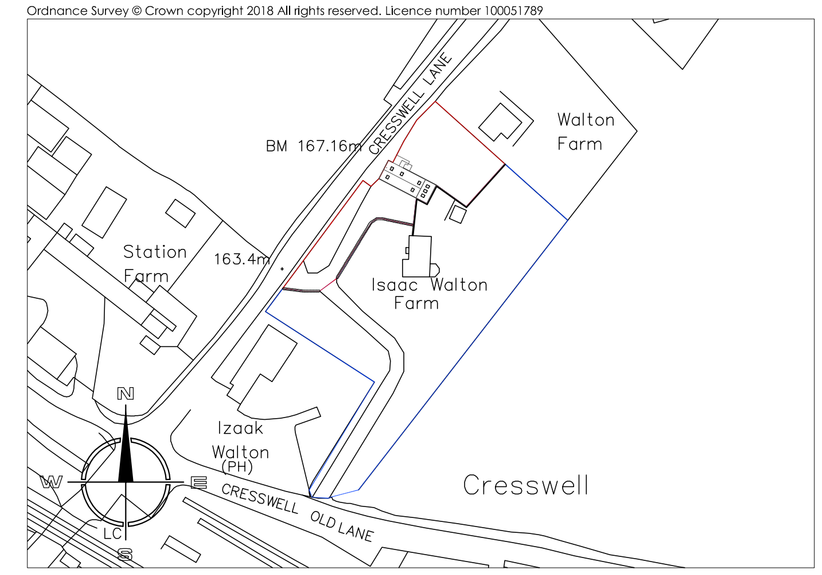


SITE LOCATION PLAN 1:1250

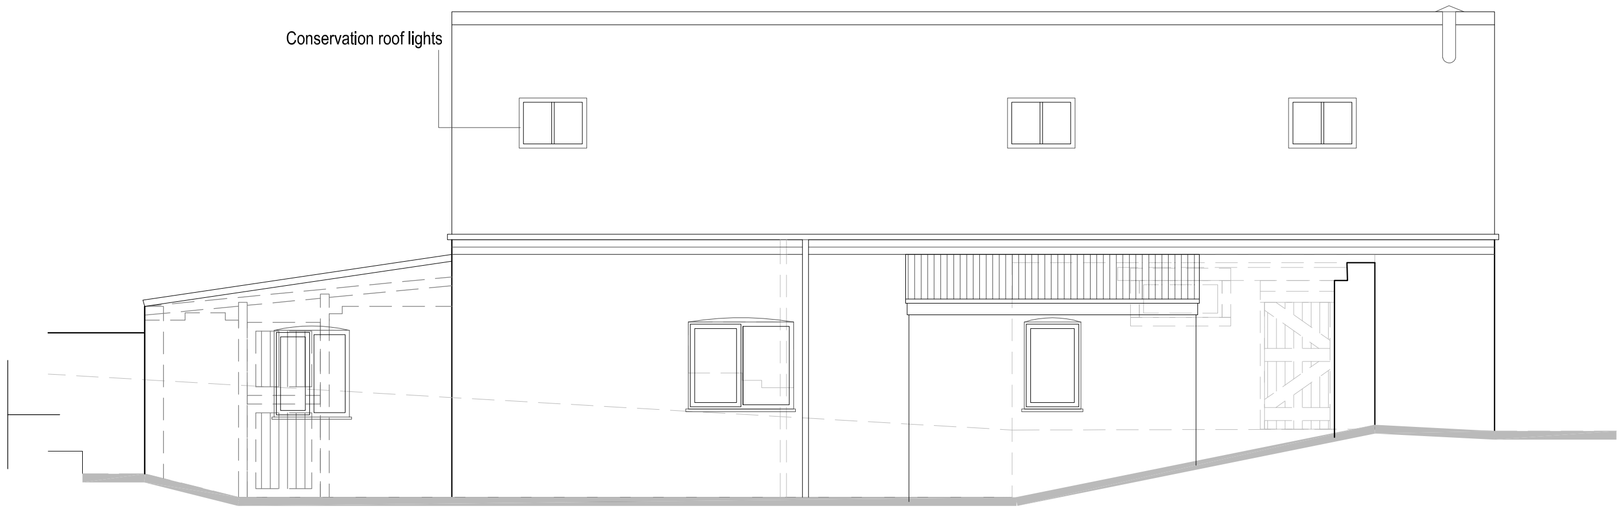


REAR ELEVATION 1:50

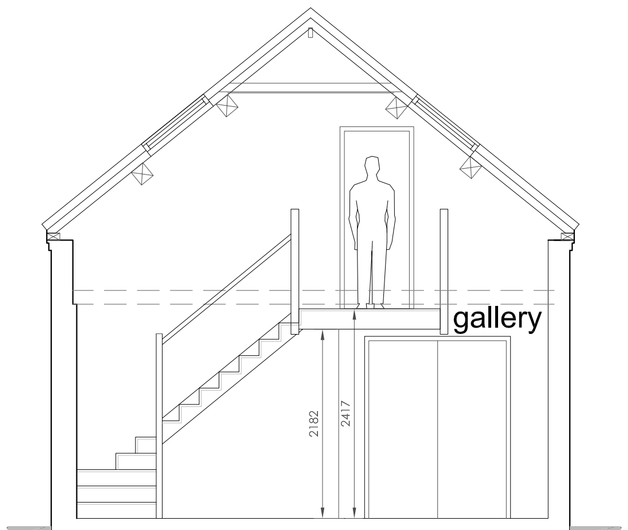


TYPICAL SECTION 1:50

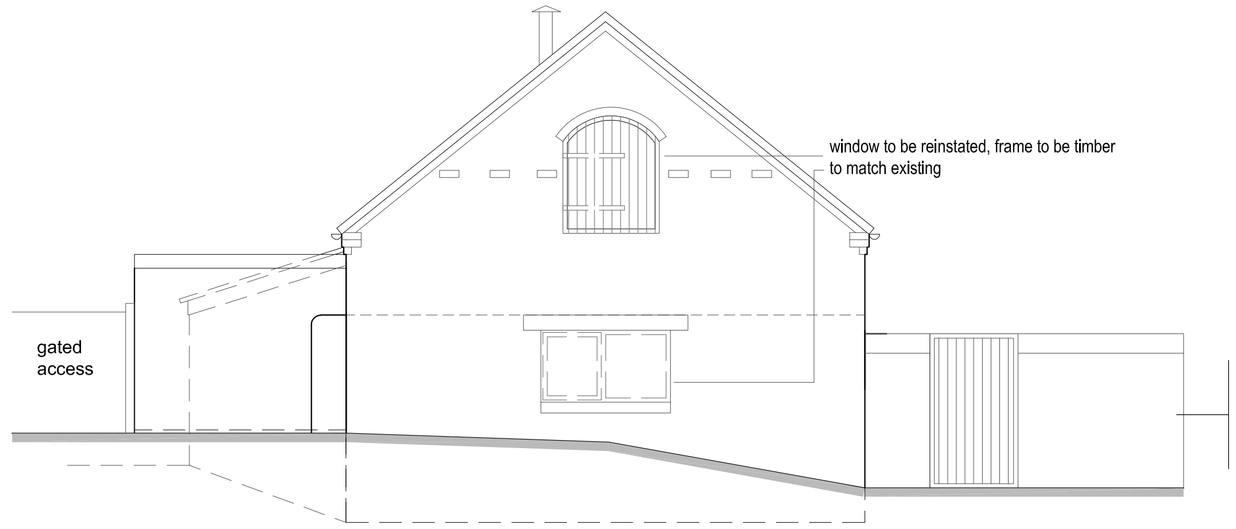

SIDE ELEVATION 1:50

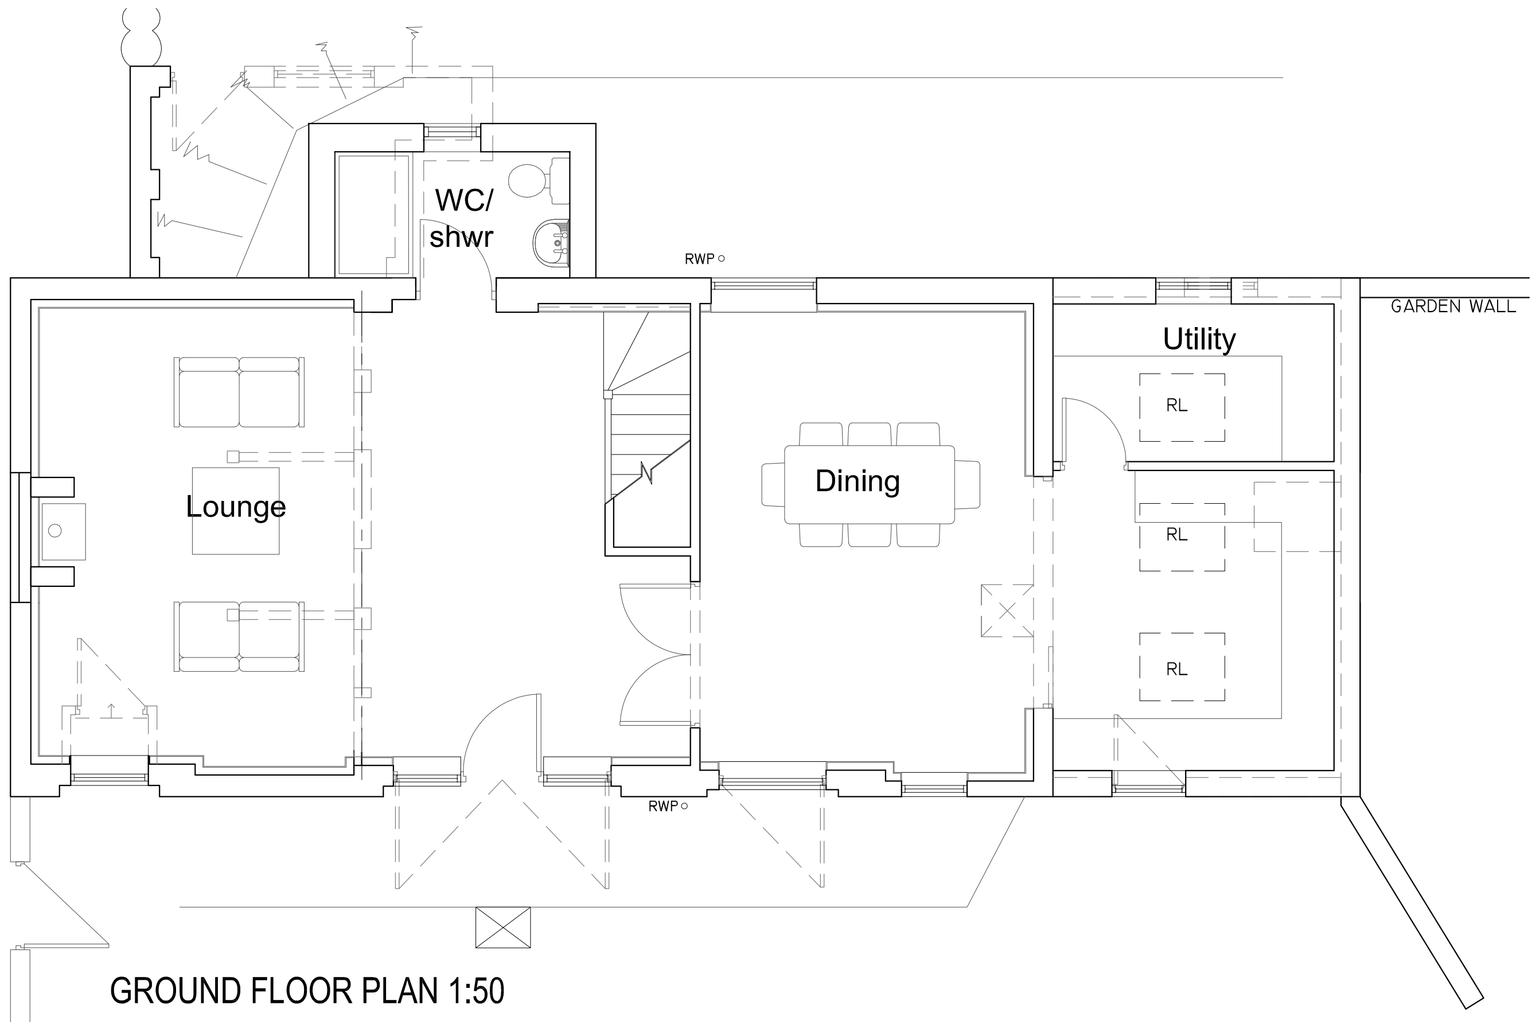

GROUND FLOOR PLAN 1:50

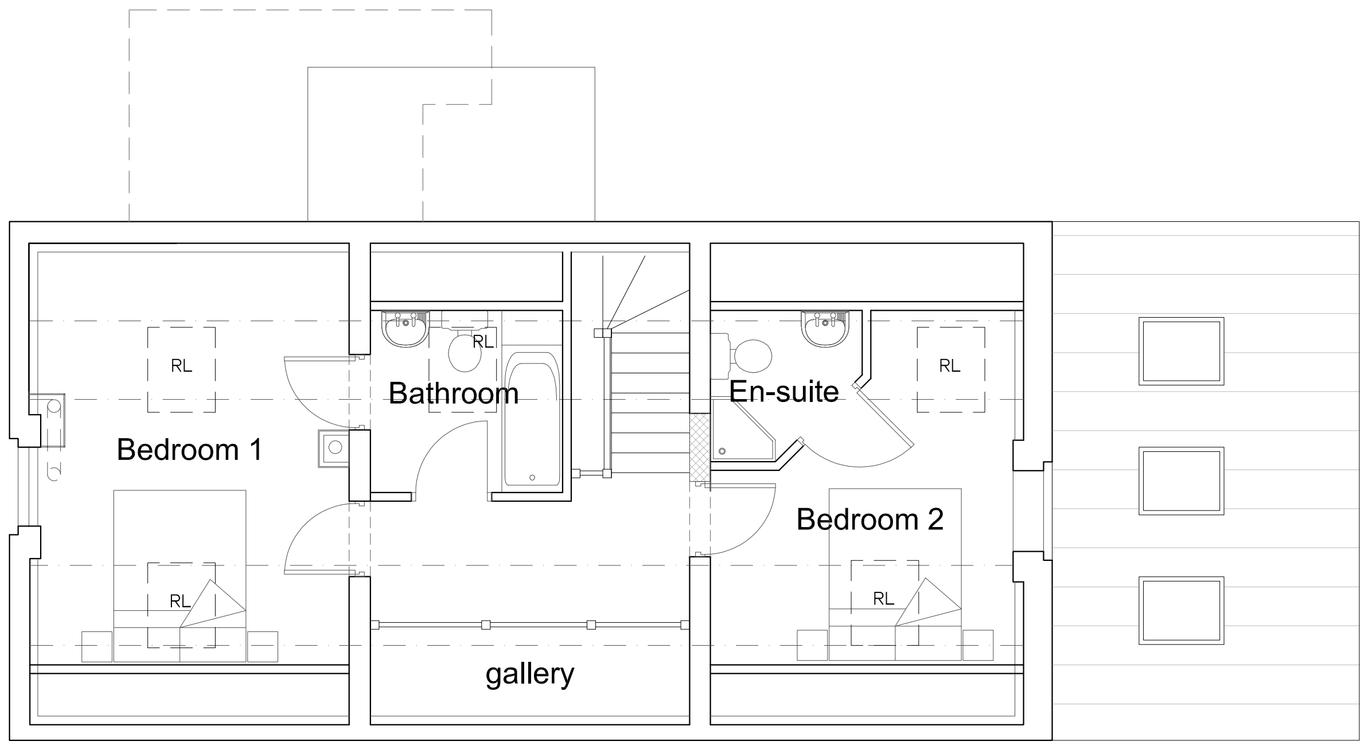

FIRST FLOOR PLAN 1:50

Hewitt&Carr Architects
A: 2-4 Cross Street I Cheadle I Staffordshire I ST10 1NP
T: 01538 756888
E: enquiries@hcarchitects.co.uk
W: www.hcarchitects.co.uk

Client
Mr and Mrs M Swinnerton
Cresswell Lane, Cresswell, ST11 9RE

Project
Proposed Barn Conversion

PLANNING

Title
Plans and elevations as proposed

Status
SCHEME

Date SEPTEMBER 2018 Drawn HMM

Scale @A1 AS NOTED Checked

Project No 00811 Drawing No. AL(0)02 Rev D

File Ref: H:\REF