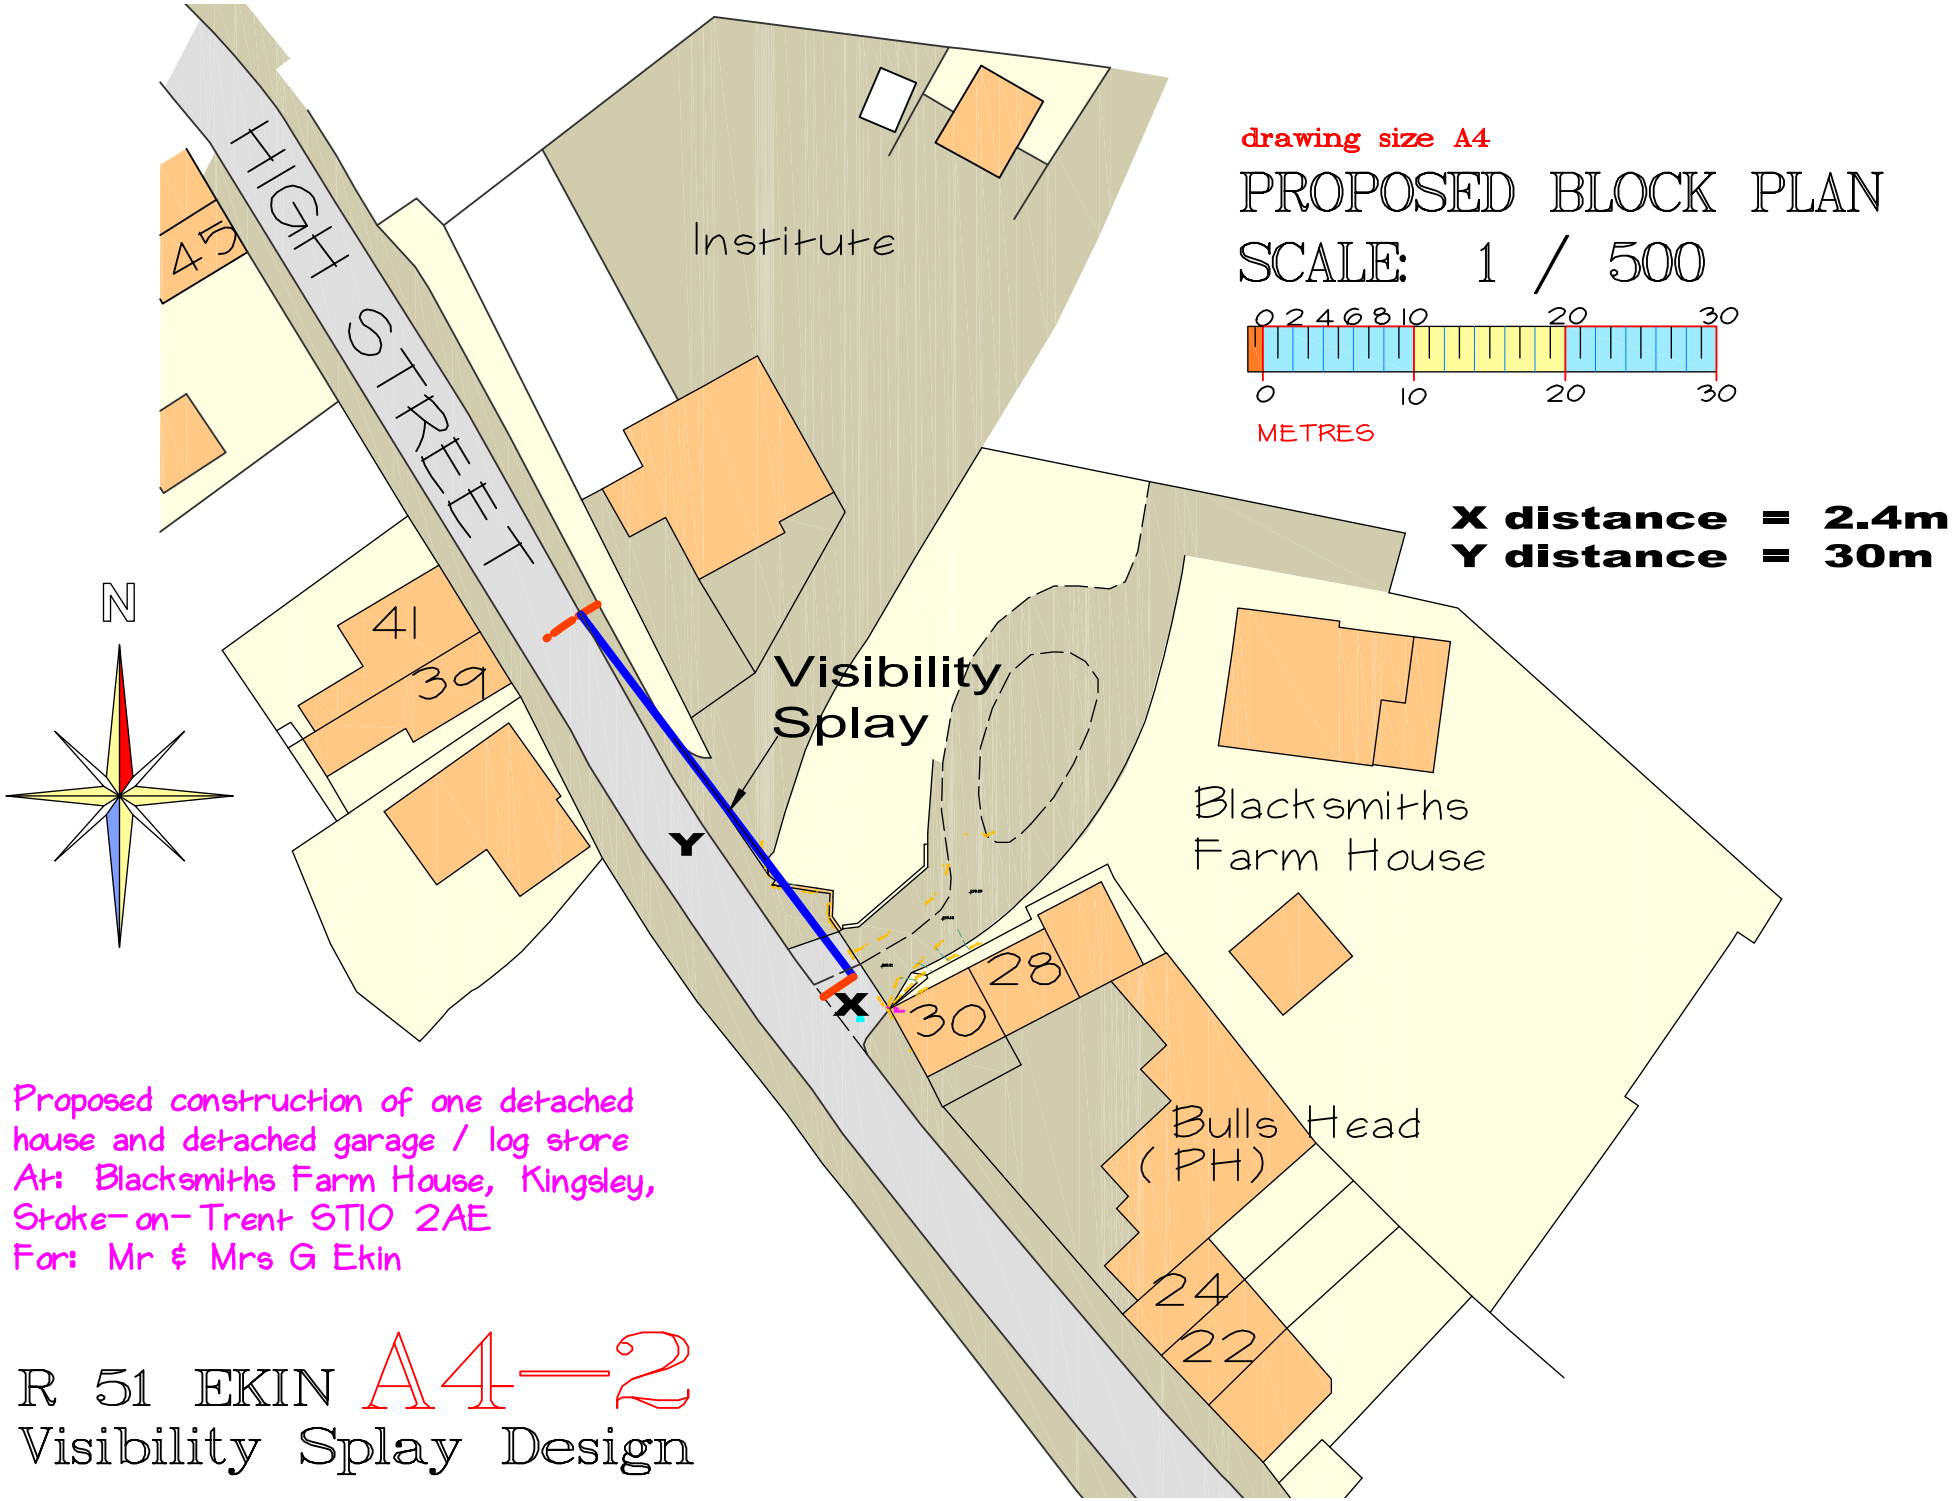

drawing size A4
PROPOSED BLOCK PLAN
SCALE: 1 / 500
0 2 4 6 8 10 20 30
0 10 20 30
METRES
X distance = 2.4m
Y distance = 30m
HIGH STREET
Institute
45
41
39
Visibility Splay
Y
X
N
Blacksmiths Farm House
28
30
Bulls Head (PH)
24
22
Proposed construction of one detached house and detached garage / log store
At: Blacksmiths Farm House, Kingsley, Stoke-on-Trent ST10 2AE
For: Mr & Mrs G Ekin
R 51 EKIN A4-2
Visibility Splay Design