



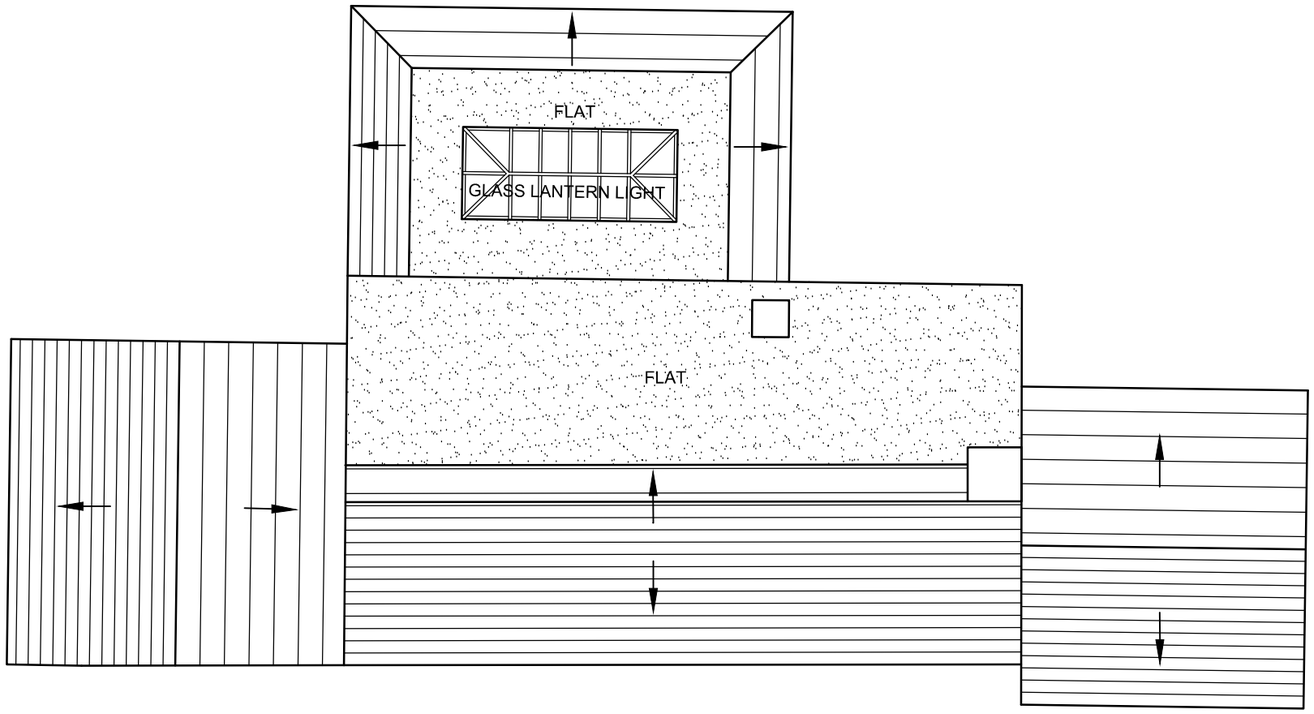

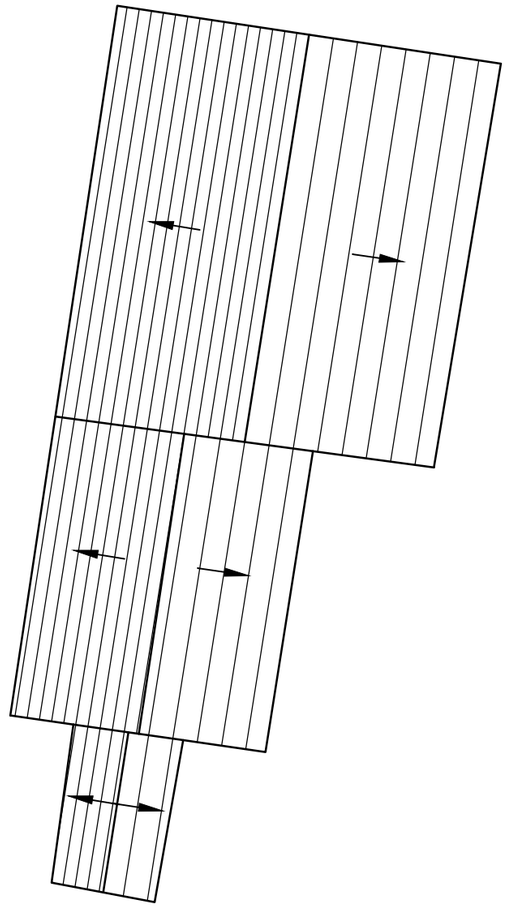

1m SCALE 1:100

Rev	Details	Date	By

The copyright of this drawing and design is vested in the Architect and must not be copied or reproduced without written consent. All dimensions given are to be verified on site by the responsible contractor. This drawing must not be scaled.

Barnett Ratcliffe Partnership

Architects and Development Consultants

The Old Library Rowley Street
Stafford ST16 2RH
Tel: 01785 255088
Fax: 01785 259369
Email: info@barnettratcliffe.co.uk

Client

DR SHEVLIN

Project

PROPOSED GARDEN ROOM AT FISHERY FARM, WINNOTHDALE, TEAN

Drawing

PROPOSED ROOF PLAN

Scale 1:100	@ Sheet Size A3	
Drawn By CM	Date	Sta
Check By	03.10	PL
Drawing Number 1001/07/PL/05		Revision