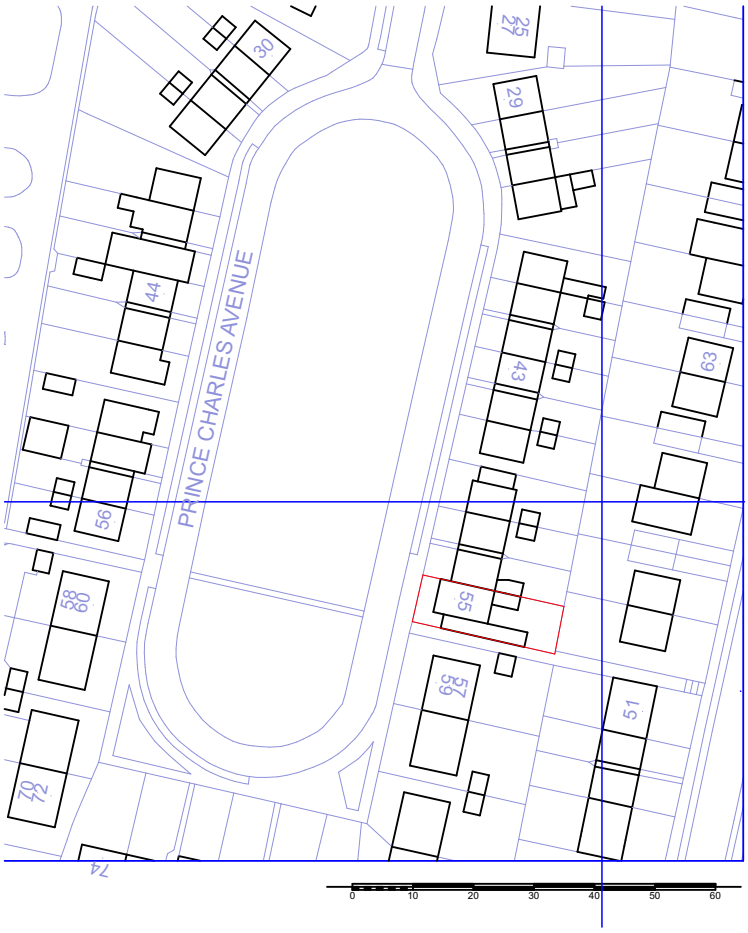


Location Plan

This drawing is the copyright of the Architect and may not be reproduced without written consent

Client
Rebecca Gadd

Drawing
Location Plan

Contract
House Extension
55 Prince Charles Avenue
Leek

Drawing no. 1909 - 01
Scale 1:1250 @A4
Revision A
Date 18/10/2019
Drawn By HB Checked By JP

Rev A: Changed the scale of the drawing from 1:500 to 1:1250 - 18/10/2019

N

Revision

CaDrchitecture
Albion Chambers Albion Wharf 19 Albion Street Manchester M1 5LN
T: 0161 236 8014 F: 0161 234 6511 E: cad@cadrchitecture.com

developed design