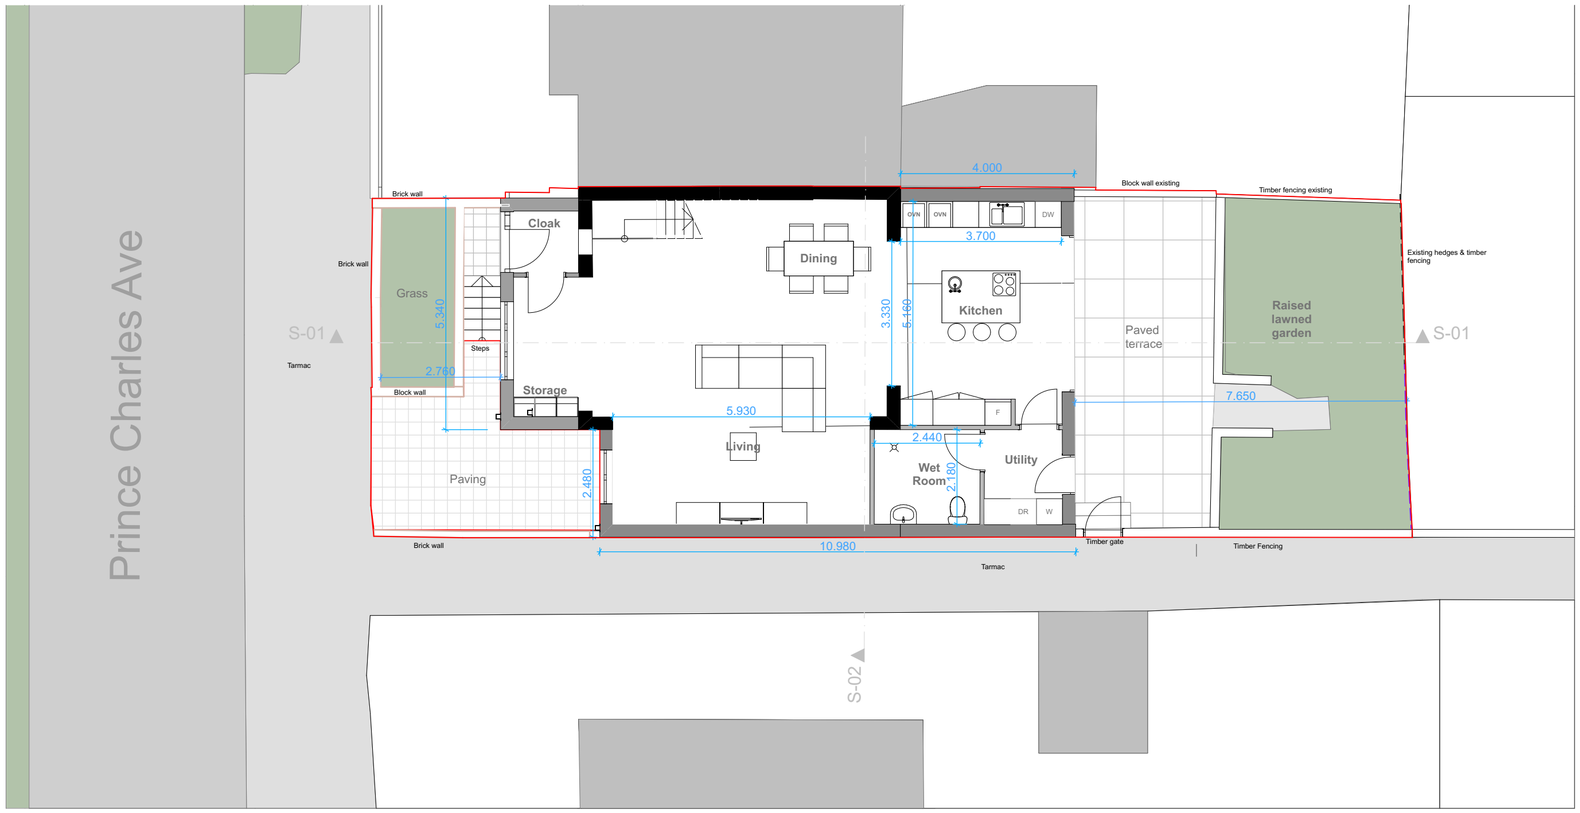

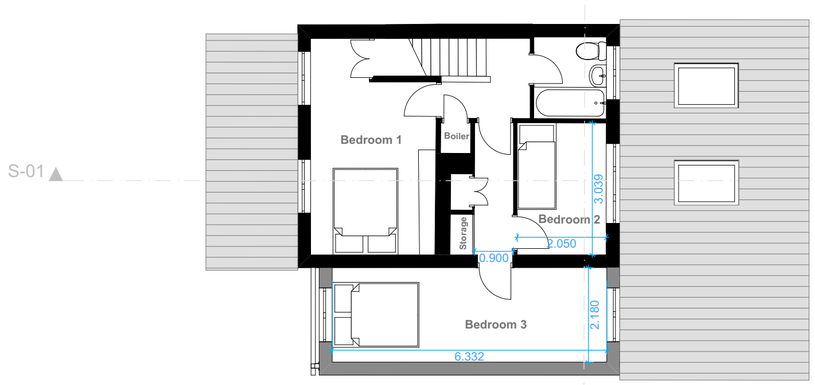

First Floor Plan

N

0 1 2 3 4 5

developed design

Revision

Rev A: Dimensions and addition of floor surfaces and boundaries labelled. 18/10/2019

Client
Rebecca Gadd

Contract
House Extension
55 Prince Charles Avenue
Leek

Drawing
Floor Plans

Drawing no. 1909 - 02 | Revision A
Scale 1:100 @A2 | Date 18/10/2019
Drawn By HB | Checked By JP

This drawing is the copyright of the Architect and may not be reproduced without licence. Local planning authority purposes only.

CaDrchitecture
Albion Chambers Albion Wharf 19 Albion Street Manchester M1 5LN
T: 0161 236 8014 F: 0161 234 6511 E: cad@cadrchitecture.com