


West Elevation

0 1 2 3 4 5

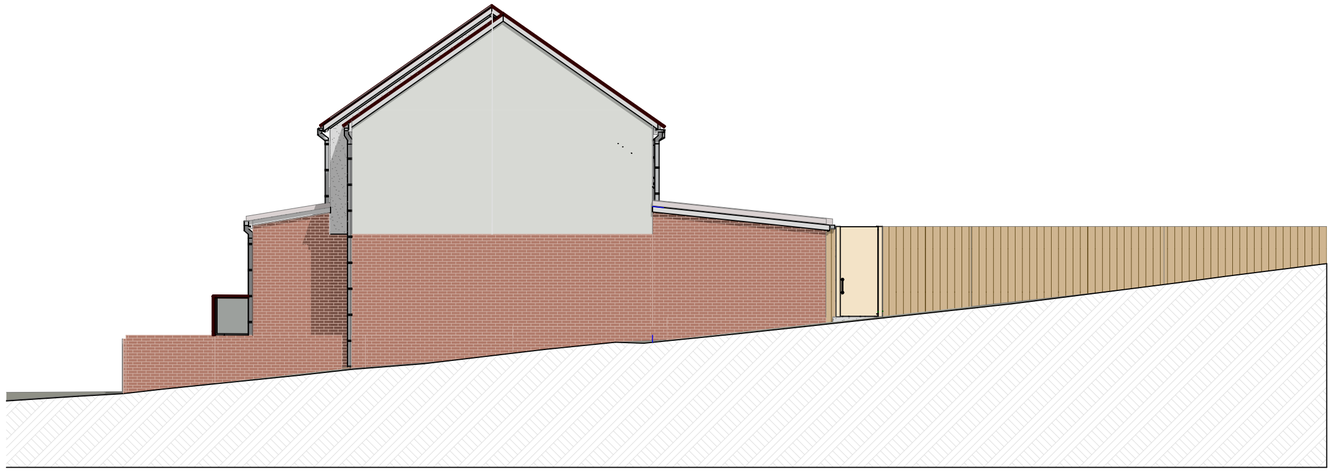

South Elevation

0 1 2 3 4 5



East Elevation

0 1 2 3 4 5

Materials

The new extension's exterior walls are a composite of common brick, insulation, concrete block work and plasterboard on the inside.
The whole of first floor, both new and existing walls have a white stucco render, covering the brick.

The roof of the ground floor extension consist of timber rafters, beams and insulation with a covering of aluminium metal panels.
The two storey extension roof is made up of timber rafters, beams and insulation covered with roof tiles.

Existing windows are replaced to match new powder coated aluminium windows in grey.

Three new exterior doors are added: one at the front with four horizontal glass panels and a side light on the left; also back door with four horizontal glass panels and a four panel bi-fold door, all aluminium grey.

developed design

Revision

CaDrchitecture
Albion Chambers Albion Wharf
19 Albion Street Manchester M1 5LN
T: 0161 236 8014 F: 0161 234 6511
E: cad@cadrchitecture.com

Client
Rebecca Gadd

Contract
House Extension
55 Prince Charles Avenue
Leek

Drawing
Elevations

Drawing no. 1909 - 03 Revision .
Scale 1:100 @A2 Date 27/09/2019
Drawn By OZ Checked By JP

This drawing is the copyright of the Architect and may not be reproduced without licence. Local planning authority purposes only..