
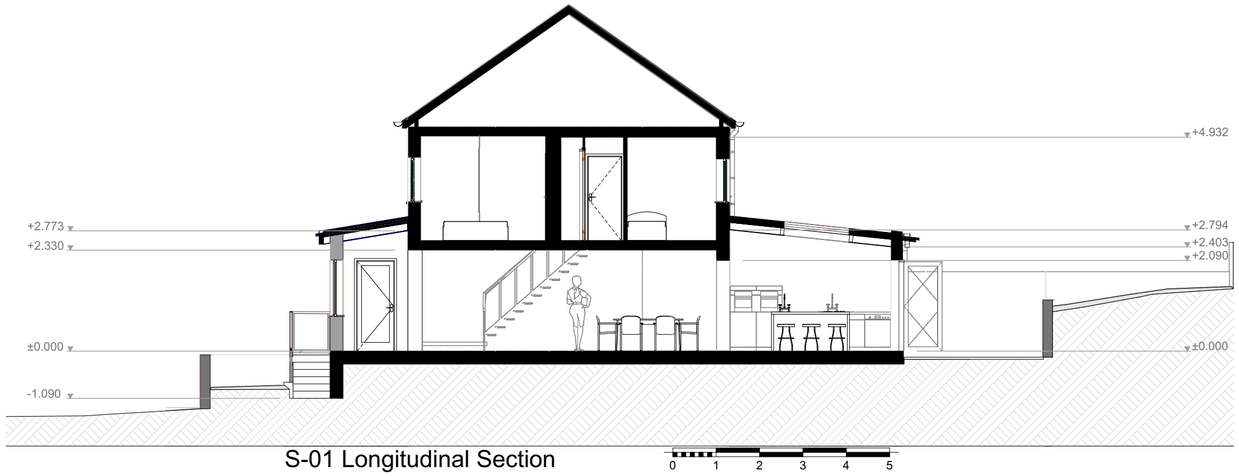


S-01 Longitudinal Section

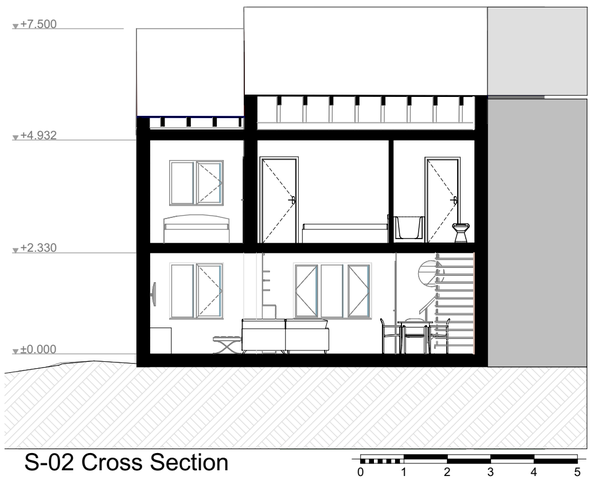

S-02 Cross Section

S-02 Cross Section

developed design

Revision

Albion Chambers Albion Wharf 19 Albion Street Manchester M1 5LN
T: 0161 236 8014 F: 0161 234 6511 E: cad@cadrchitecture.com

CaDrchitecture

Client
Rebecca Gadd

Contract
House Extension
55 Prince Charles Avenue
Leek

Drawing
Sections

Drawing no. 1909 - 04 Revision .
Scale 1:100 @A2 Date 20/09/2019
Drawn By OZ Checked By JP

This drawing is the copyright of the Architect and may not be reproduced without licence. Local planning authority purposes only.