Copyright of this drawing is vested in the Architect and it must not be copied or reproduced without consent. Figured dimensions only are to be taken from this drawing. All contractors must visit the site and be responsible for taking and checking all dimensions relative to their work. Hewitt&Carr Architects Ltd are to be advised of any variation between drawings and site conditions.
THIS DRAWING IS FOR PLANNING PURPOSES ONLY AND CLIENTS/CONTRACTORS ARE ADVISED TO CLARIFY DIMENSIONS WITH THE ARCHITECT PRIOR TO SETTING OUT.

Rev.	Drawn	Comments	Date
A	BVC	Distances to boundary amended and further measurements added to plan.	30.09.19
B	BVC	Amendment to site plan.	01.10.19

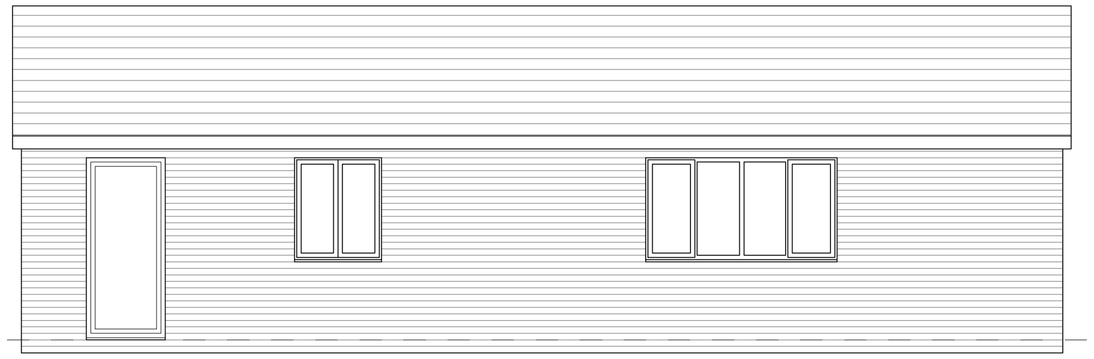

South Elevation 1:50



East Elevation 1:50

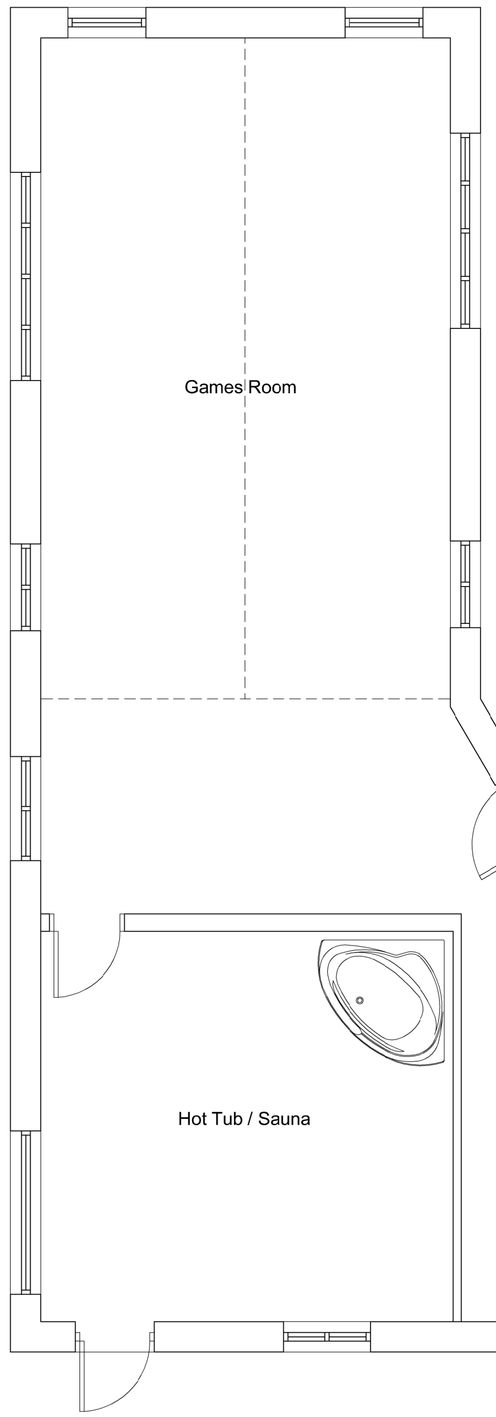

Ground Floor Plan 1:50

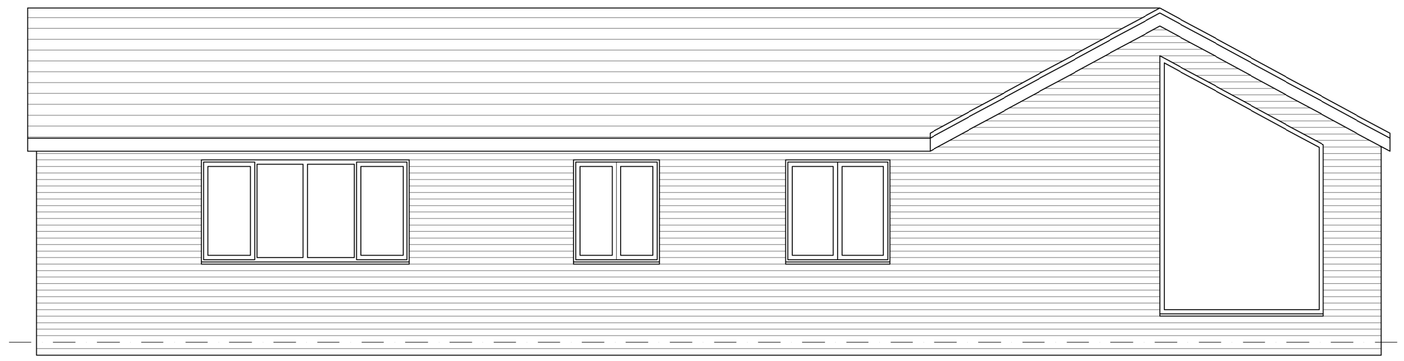

West Elevation 1:50

Ordnance Survey © Crown copyright 2019 All rights reserved. Licence number 100051789

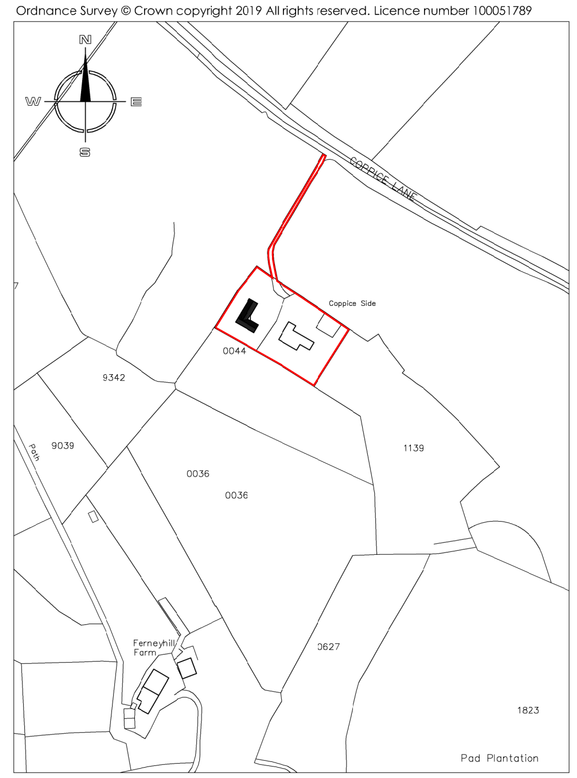

Site Location Plan 1:2500

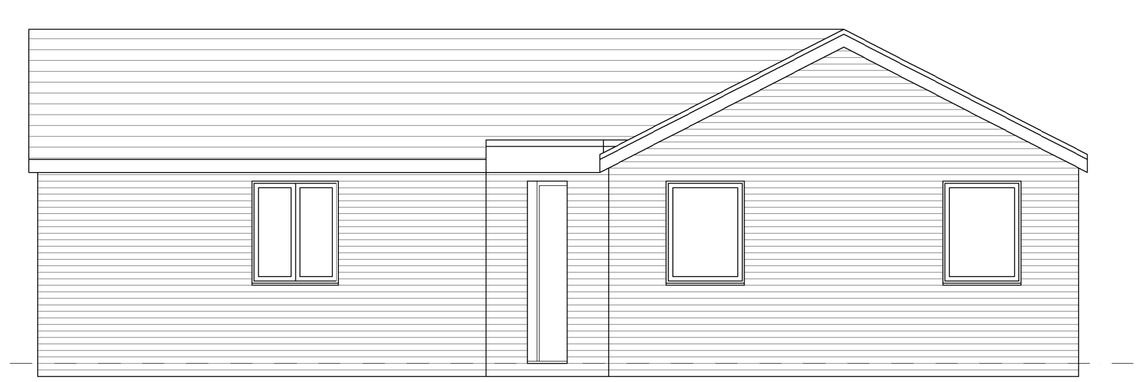

North Elevation 1:50

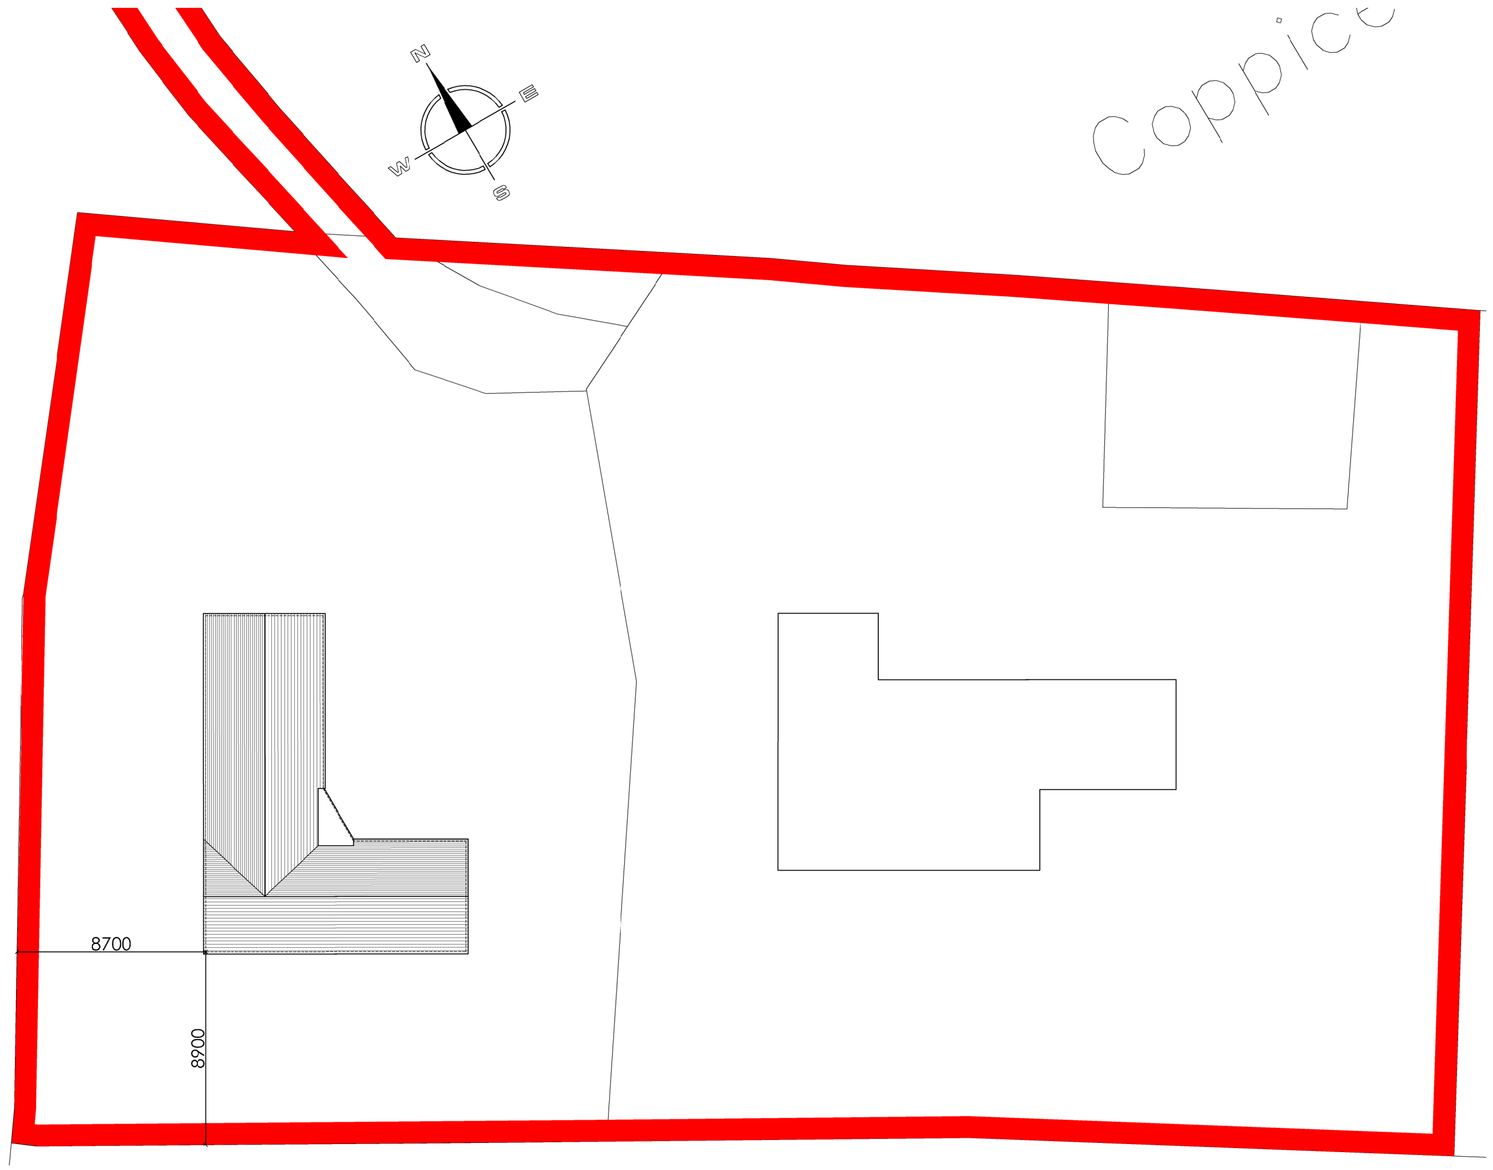

Site Plan 1:200

Hewitt&Carr Architects
A: DaisyBank House I 17-19 Leek Road I Cheadle I ST10 1JE
T: 01538 756888
E: enquiries@hcarchitects.co.uk
W: www.hcarchitects.co.uk

Client
Mr M Womersley

Project
Outbuilding under permitted development

Title
Revised Proposed Plans and Elevations

SCHEME

Status
Scheme

Date Sept 2019 Drawn BVC

Scale @A1 As Stated Checked

Project No 00922 Drawing No. AL(0)02 Rev B

File Ref: N:\REF