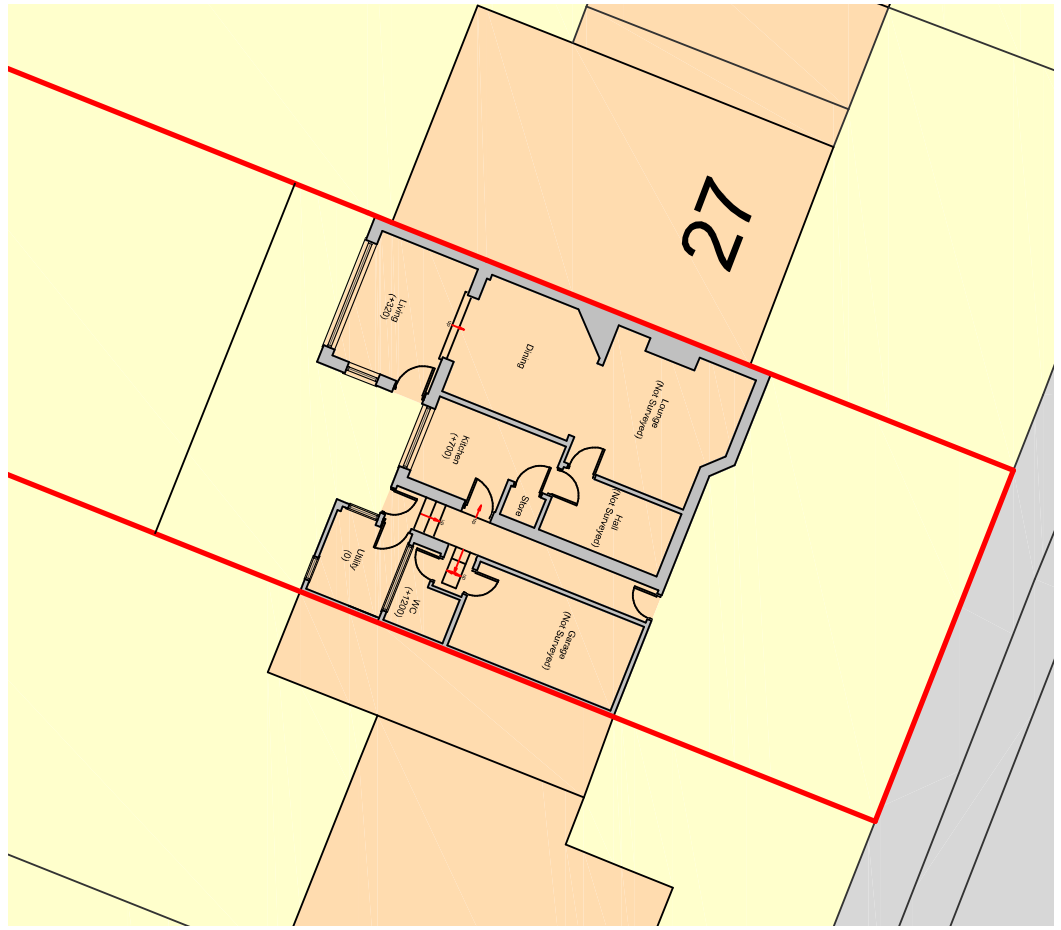

Existing Site Plan

Metres

1 2 3 4 5 10 15 20

SCALE 1:200

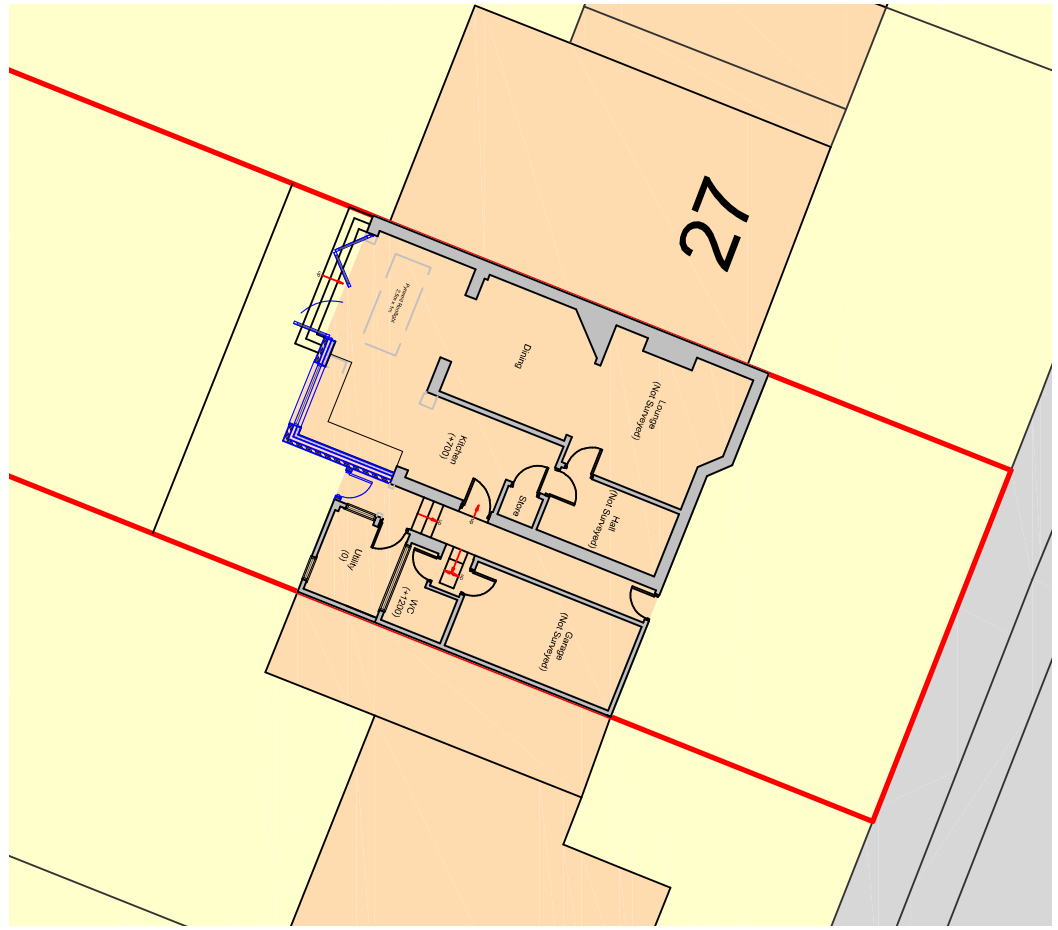

Proposed Site Plan

Metres

1 2 3 4 5 10 15 20

SCALE 1:200

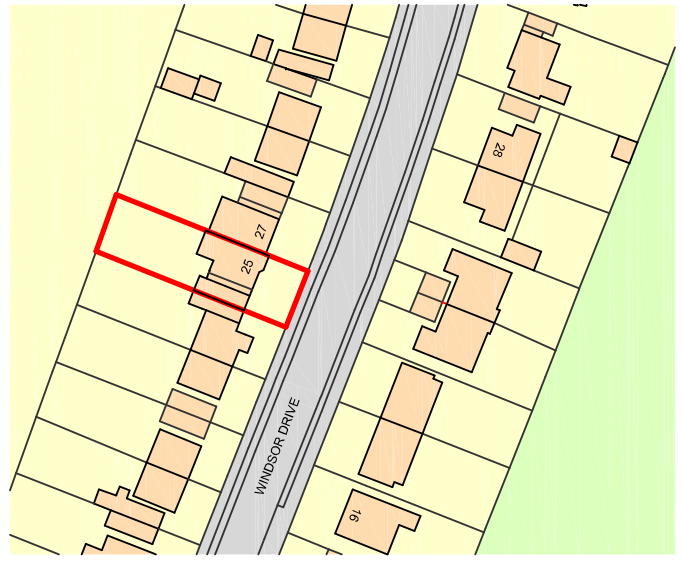

Ordnance Survey, (c) Crown Copyright 2019. All rights reserved. Licence number 100022432

Metres

10 20 30 40 50 60 70 80 90 100

SCALE 1:1250

Site Location Plan

DBD Architectural Consultancy ©2019

1. Copyright is vested with DBD Architectural Consultancy.

2. All dimensions to be checked on site before proceeding.

3. Contractor to check/adjust dimensions of new work to suit existing conditions.
Do not assume existing structure or details are plumb, square or level.

4. Contractor must notify the architect of any discrepancies before proceeding.

5. All drawings to be read in conjunction with all other consultants drawings and specs.

N

Rev	Date	Description

DBD Architectural Consultancy

DBD Architectural Consultancy Ltd
50 Broad Street, Leek,
Staffordshire, ST13 5NS
01538 383118
mail@dbdconsultants.co.uk
www.dbdconsultants.co.uk

Jordan Parr
25 Windsor Drive, Leek
ST13 6NP
Client

Proposed Two-Storey Rear Extension
Project

Title
Site Plans

Stage: Planning

Size:	Date:	Job No:
A3	30.09.19	1962
Scale: 1:200		

Drawing Number: PL 01