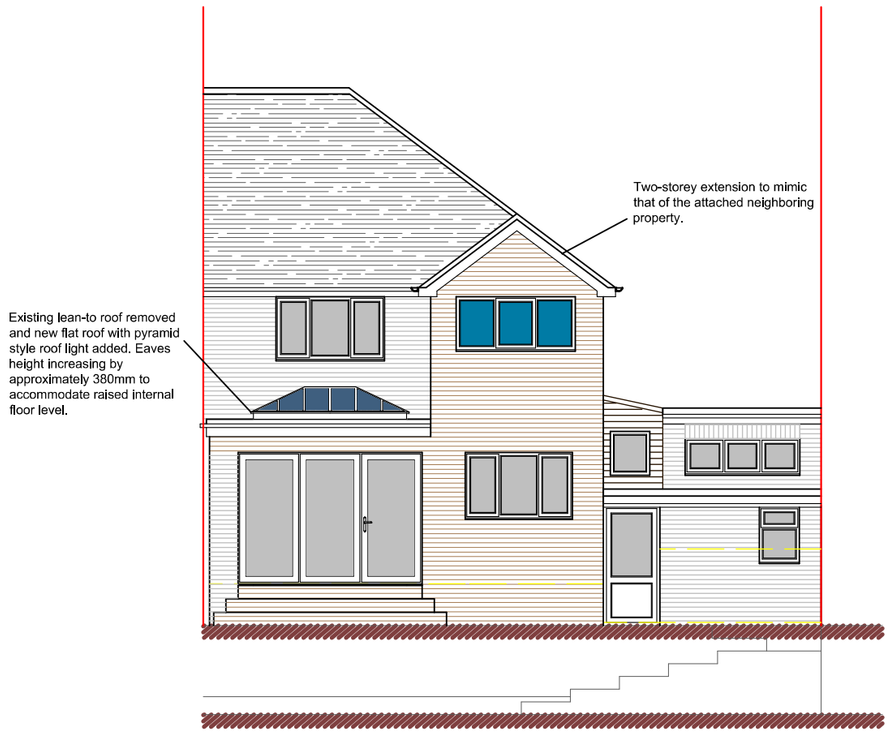

Rear Elevation

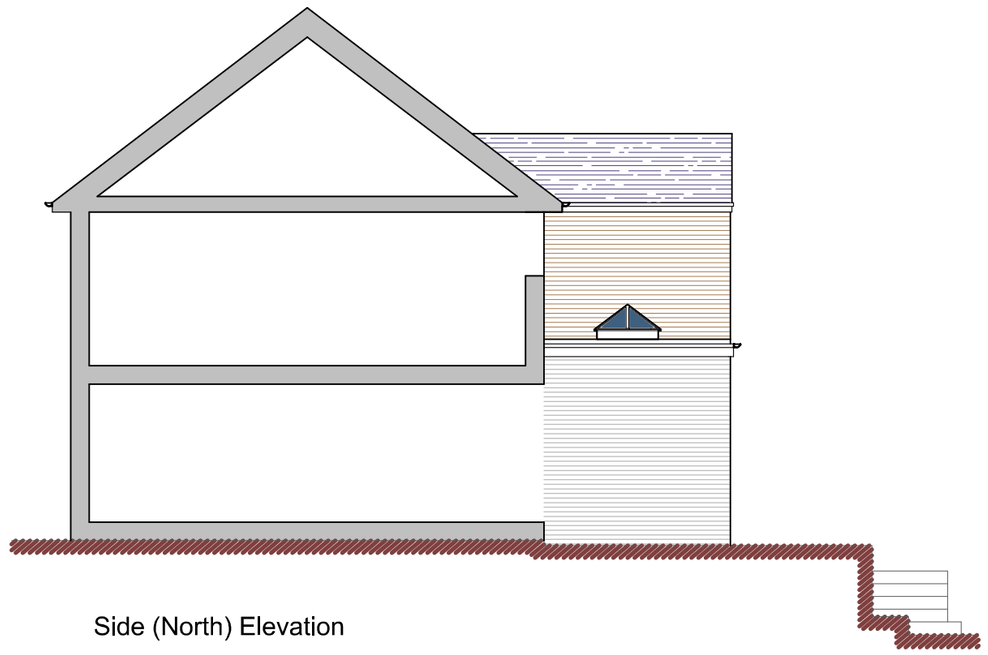

Side (North) Elevation

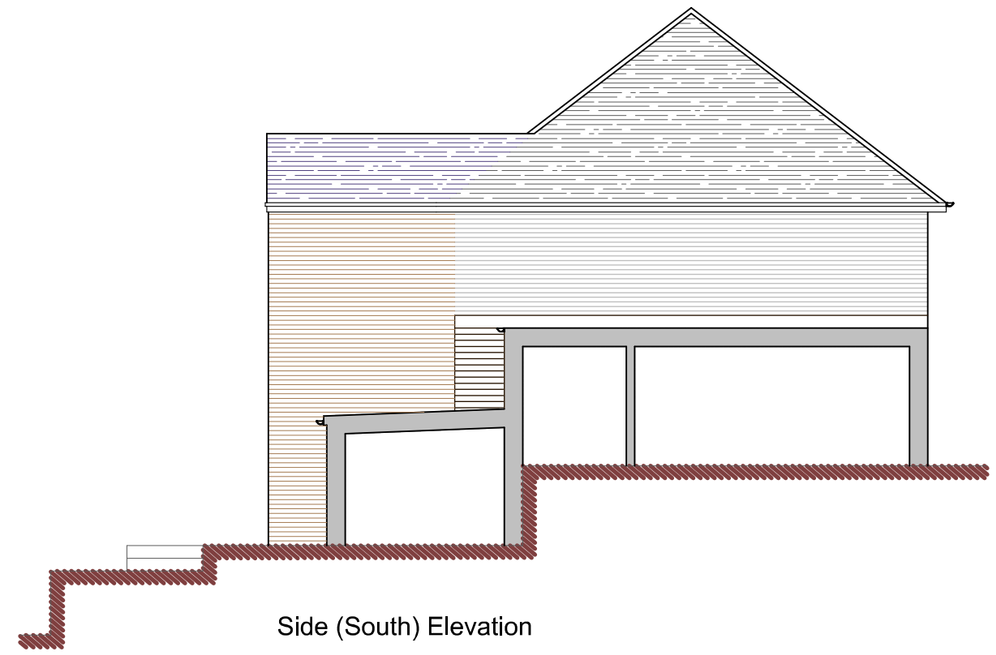

Side (South) Elevation

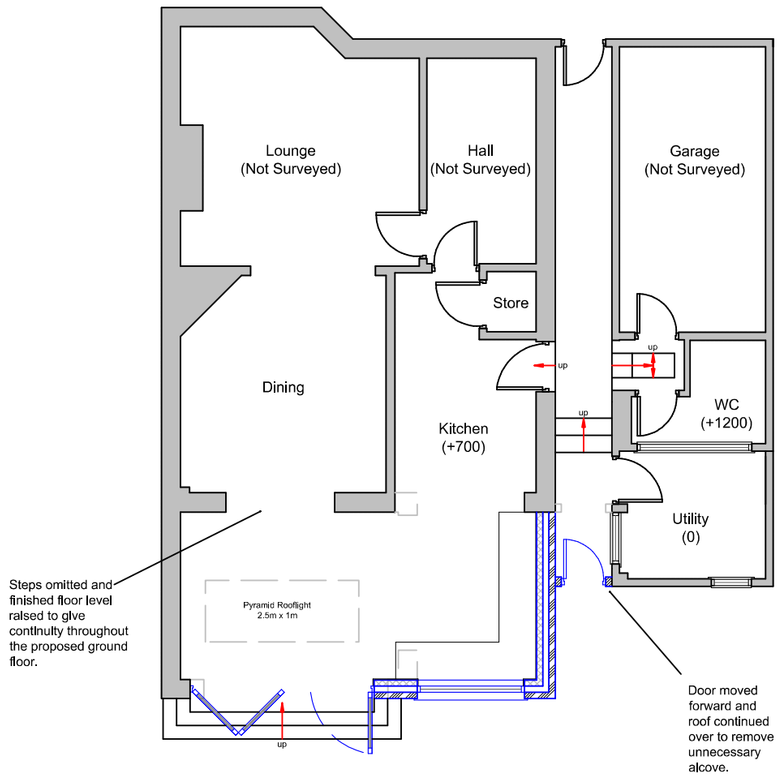

Ground Floor Plan

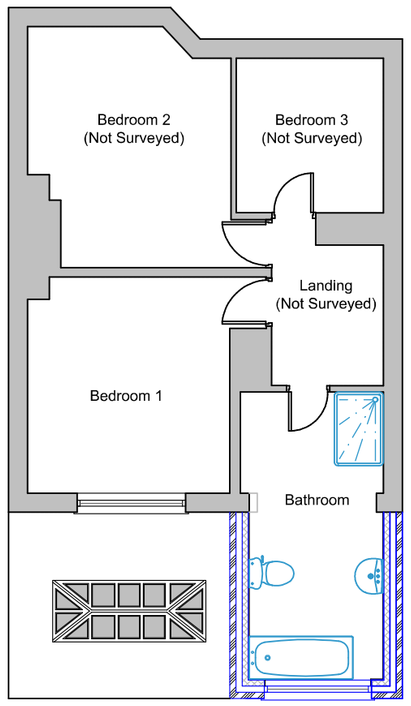

First Floor

Metres

1 2 3 4 5 10

SCALE 1:100

DBD Architectural Consultancy ©2019

1. Copyright is vested with DBD Architectural Consultancy.

2. All dimensions to be checked on site before proceeding.

3. Contractor to check/adjust dimensions of new work to suit existing conditions.
Do not assume existing structure or details are plumb, square or level.

4. Contractor must notify the architect of any discrepancies before proceeding.

5. All drawings to be read in conjunction with all other consultants drawings and specs.

Rev	Date	Description
A	24.10.19	Now noted as an A2 sheet

DBD Architectural Consultancy

DBD Architectural Consultancy Ltd
50 Broad Street, Leek,
Staffordshire, ST13 5NS
01538 383118
mail@dbdconsultants.co.uk
www.dbdconsultants.co.uk

Jordan Parr
25 Windsor Drive, Leek
ST13 6NP
Client

Proposed Two-Storey
Rear Extension
Project

Title
Plans as Proposed

Stage: Planning

Size:	Date:	Job No:
A2	30.09.19	1962
Scale: 1:100		

Drawing Number: PL 03A