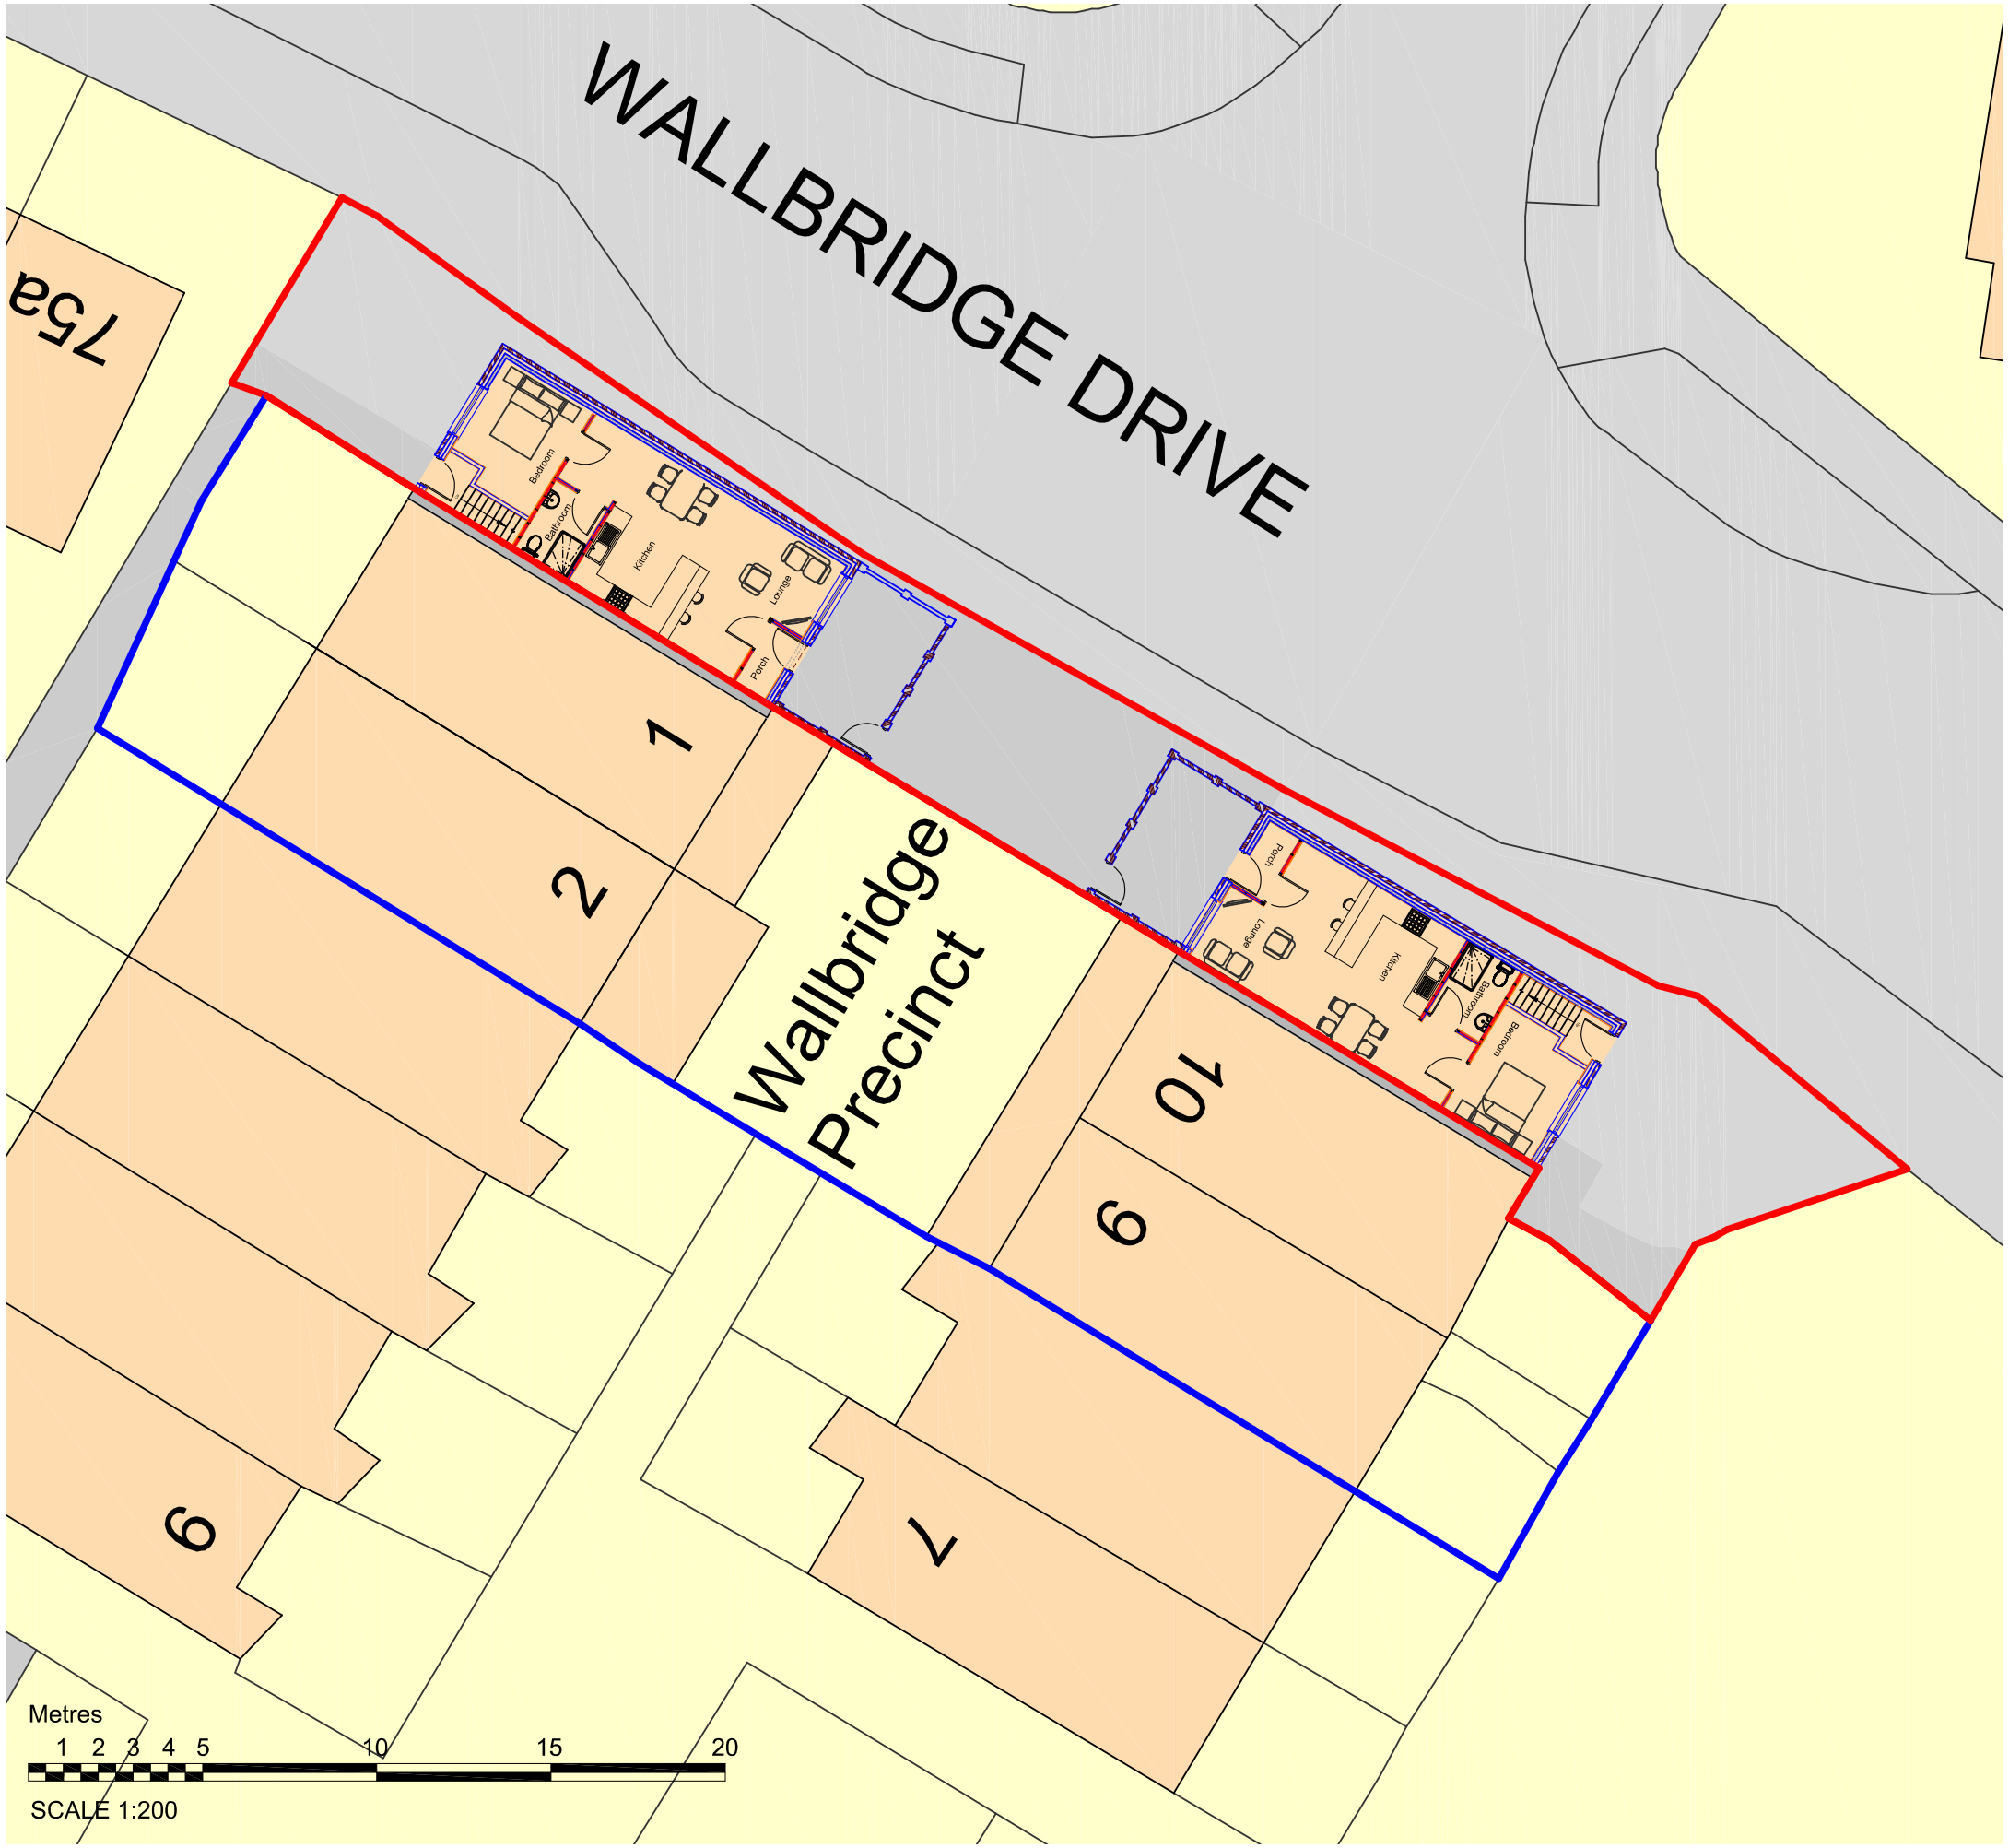

Indicative Site Plan as Proposed

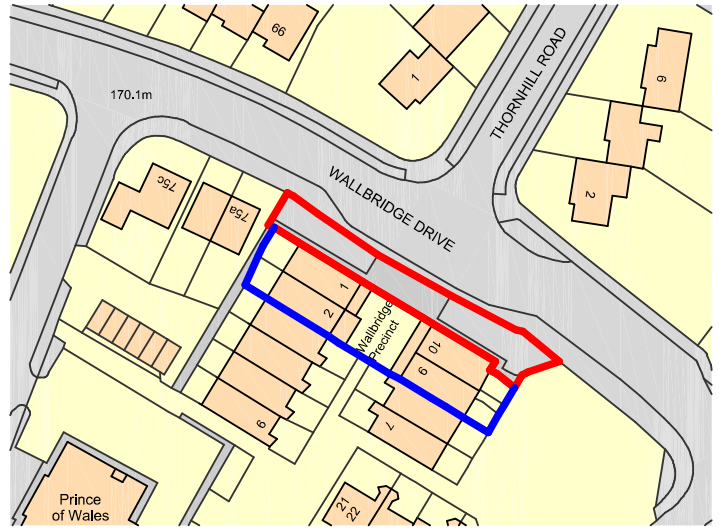

Ordnance Survey, (c) Crown Copyright 2015. All rights reserved. Licence number 100022432

Site Location Plan

Metres

10 20 30 40 50 60 70 80 90 100

SCALE 1:1250

N

DBD Architectural Consultancy Ltd ©2015

1. Copyright is vested with DBD Architectural Consultancy Ltd.

2. All dimensions to be checked on site before proceeding.

3. Contractor to check/adjust dimensions of new work to suit existing conditions.
Do not assume existing structure or details are plumb, square or level.

4. Contractor must notify the architect of any discrepancies before proceeding.

5. All drawings to be read in conjunction with all other consultants drawings and specs.

A	29.10.19	Titles amended to read as Indicative
Rev	Date	Description

DBD Architectural Consultancy

DBD Architectural Consultancy Ltd
50 Broad Street, Leek,
Staffordshire, ST13 5NS
01538 383118
mail@dbdconsultants.co.uk
www.dbdconsultants.co.uk

Reg Davies
14 North street
Leek
ST13 8DW
Client

Proposal of 4 new dwellings in two seperate, two-storey, flats.
Project

Title

Site Plans

Stage: Planning		
Size: A3	Date: 02.10.19	Job No: 1954
Scale: 1:200		
Drawing Number: PL 01A		